



Kentucky Department of
E D U C A T I O N

2027
Kentucky School
Bus Purchasing
Guide





2027 Thomas Built Buses School Bus Purchase Authorization

The _____ Board of Education, located in _____ Kentucky, on the ____ day of _____, 20____, in a legally called and constituted meeting, voted to purchase school buses through the Commonwealth of Kentucky contract price procedure.

This Board of Education took this official action to authorize the Chief State School Officer to procure 2026 school buses. This action, as spread upon the minutes of the meeting of this Board of Education on the above date, should be construed as evidence of obligation of this Board of Education to purchase the above school buses through the Commonwealth of Kentucky contract agreements established in accordance with statutory authority.

Signed

_____, Secretary
_____, Superintendent
of the _____ Board of Education
On the ____ day of _____, 20____.

BODY SIDE NUMBERS: Indicate the body side number the Board of Education wants painted on the side of the body of each school bus. Match body side number to individual item numbers. Example: Item 1 - Side number - 5, 6, 7, 8

**Current lead times for bus completion is as follows:
Type A – 270 Days, Type C – 180 Days, Type D 330 Days
Please contact your dealer if you have questions regarding lead times.**

Kentucky School Buses 2027 Bus Purchasing Guide

Instructions: Please number items in numerical order that coincide with the floor plans. Include an "O" for the optional items. You may add or delete rows as needed for each section. Sample numbering started below and can be updated as items are added or removed.

All Type A are Hydraulic Brakes and have a left side center fuel tank. All Type C have Center Rear fuel tanks.

Special Needs Diesel

Item #	Quantity	Bus Type	Capacity	Engine Manufacturer	Chassis Manufacturer	HP	Transmission Manufacturer	Wheel Base	Rear Axle Overhang	Base Price
TH1		C	21	CUMMINS	FREIGHTLINE	200	ALLISON	219	129	\$153,008
TH2		C	20	CUMMINS	FREIGHTLINE	200	ALLISON	219	129	\$159,855
TH3		C	34	CUMMINS	FREIGHTLINE	220	ALLISON	279	159	\$170,107

Special Needs Electric

Item #	Quantity	Bus Type	Capacity	Engine Manufacturer	Chassis Manufacturer	HP	Transmission Manufacturer	Wheel Base	Rear Axle Overhang	Base Price
TH4		C	24	PROTERRA	FREIGHTLINE	161	EATON	279	159	\$438,269

Type A/C – Diesel

Type A diesel has a left side middle fuel tank. All others have center rear fuel tank.

Item #	Quantity	Bus Type	Capacity	Engine Manufacturer	Chassis Manufacturer	HP	Transmission Manufacturer	Wheel Base	Rear Axle Overhang	Base Price
TH5		C	34	CUMMINS	FREIGHTLINE	200	ALLISON	159	99	\$141,658
TH6		C	52	CUMMINS	FREIGHTLINE	200	ALLISON	219	129	\$150,652
TH7		C	66	CUMMINS	FREIGHTLINE	220	ALLISON	279	149	\$155,003
TH8		C	72	CUMMINS	FREIGHTLINE	220	ALLISON	279	149	\$155,417

Type A/C Electric

Item #	Quantity	Bus Type	Capacity	Engine Manufacturer	Chassis Manufacturer	HP	Transmission Manufacturer	Wheel Base	Rear Axle Overhang	Base Price
TH9		C	66	VOLVO/PROTE	FREIGHTLINE	161	EATON	279	149	\$433,605
TH10		C	72	VOLVO/PROTE	FREIGHTLINE	161	EATON	279	149	\$435,819

Type D Diesel

Item #	Quantity	Bus Type	Capacity	Engine Manufacturer	Chassis Manufacturer	HP	Transmission Manufacturer	Wheel Base	Rear Axle Overhang	Base Price
TH11		D/FC	78	CUMMINS	FREIGHTLINE	260	ALLISON	231	155	\$188,930
TH12		D/RE	78	CUMMINS	FREIGHTLINE	240	ALLISON	267	115	\$202,034
TH13		D/RE	84	CUMMINS	FREIGHTLINE	280	ALLISON	267	115	\$204,110

OPTIONS

RADIO

Option Number	Bus Type Available	Option Type	Extended Description	Price
THO1	C & D	RADIO	PAGE SYSTEM ONLY - NO RADIO	\$ 740.00
THO2	C	RADIO	DELPHI AM / FM RADIO WITH FLUSH-MOUNTED SPEAKERS (NO PAGE)	\$ 770.00
THO3	C	RADIO	DELPHI AM / FM RADIO WITH FLUSH-MOUNTED SPEAKERS, OUTSIDE SPEAKER W/ PAGE, CHASSIS MOUNTED	\$ 865.00
THO4	D	RADIO	DELPHI AM / FM RADIO WITH FLUSH-MOUNTED SPEAKERS (TYPE D ER/FORWARD CONTROL 70 - 84) (NO PAGE)	\$ 865.00
THO5	D	RADIO	DELPHI AM / FM RADIO WITH FLUSH-MOUNTED SPEAKERS, OUTSIDE SPEAKER, CHASSIS MOUNTED (TYPE D ER AND FC	\$ 990.00
				\$ -

CAMERA'S

Option Number	Bus Type Available	Option Type	Extended Description	Price
THO6	ALL BUSES	PROVISION CAMERA	DVR-908LP1-256 - Pro-Vision Titan, 1080P High Definition Solid State DVR, (1) Low profile 1080P HD Camera, Passive GPS,Event	\$ 1,750.00

THO7	ALL BUSES	PROVISION CAMERA	DVR-908LP1-512 - Pro-Vision Titan, 1080P High Definition Solid State DVR, (1) Low profile 1080P HD Camera, Passive GPS,Event	\$ 1,850.00
THO8	ALL BUSES	PROVISION CAMERA	DVR-908LP2-256 - Pro-Vision Titan, 1080P High Definition Solid State DVR, (1) Low profile 1080P HD Camera, Passive GPS,Event	\$ 1,975.00
THO9	ALL BUSES	PROVISION CAMERA	DVR-908LP2-512 - Pro-Vision Titan, 1080P High Definition Solid State DVR, (1) Low profile 1080P HD Camera, Passive GPS,Event	\$ 2,075.00
THO10	ALL BUSES	PROVISION CAMERA	DVR-908LP3-256 - Pro-Vision Titan, 1080P High Definition Solid State DVR, (1) Low profile 1080P HD Camera, Passive GPS,Event	\$ 2,200.00
THO11	ALL BUSES	PROVISION CAMERA	DVR-908LP3-512 - Pro-Vision Titan, 1080P High Definition Solid State DVR, (1) Low profile 1080P HD Camera, Passive GPS,Event	\$ 2,300.00
THO12	ALL BUSES	PROVISION CAMERA	DVR-908LP4-256 - Pro-Vision Titan, 1080P High Definition Solid State DVR, (1) Low profile 1080P HD Camera, Passive GPS,Event	\$ 2,425.00
THO13	ALL BUSES	PROVISION CAMERA	DVR-908LP4-512 - Pro-Vision Titan, 1080P High Definition Solid State DVR, (1) Low profile 1080P HD Camera, Passive GPS,Event	\$ 2,525.00
THO14	ALL BUSES	PROVISION CAMERA	PRO-VISION DVR-912 - Pro-Vision AHD Low Profile Waterproof Camera Kit - EXTERIOR CAMERA	\$ 295.00
THO15	ALL BUSES	PROVISION CAMERA	PRO- VISION DVR-920 - Pro-Vision AHD Waterproof Side Camera - Exterior Camera	\$ 295.00
THO16	ALL BUSES	PROVISION CAMERA	PRO-VISION DVR-921 - Pro-Vision AHD Mini Dome Camera Kit	\$ 295.00
THO17	ALL BUSES	PROVISION CAMERA	PRO-VISION DVR-922 -Pro-Vision AHD Dash Camera - (windshield mounting)	\$ 395.00
THO18	ALL BUSES	PROVISION CAMERA	PRO-VISION DVR-923 -Pro-Vision AHD Ultra Wide Low Profile Camera	\$ 295.00
THO19	ALL BUSES	PROVISION CAMERA	PRO-VISION PC1929 - Pro-Vision 1080P High Definition Dual Facing Stop Arm Camera	\$ 1,155.00
THO20	ALL BUSES	PROVISION CAMERA	PRO-VISION PX-1943 - 30' Camera Cable / 10m	\$ 40.00
THO21	ALL BUSES	PROVISION CAMERA	ECB-1YR -PROVISION WIRELESS TRANSFER KIT - 1 YEAR	\$ 100.00
THO22	ALL BUSES	PROVISION CAMERA	ECB-3YR -PROVISION WIRELESS TRANSFER KIT - 3 YEAR	\$ 280.00
THO23	ALL BUSES	PROVISION CAMERA	ECB-5YR -PROVISION WIRELESS TRANSFER KIT - 5 YEAR	\$ 420.00
THO24	ALL BUSES	PROVISION CAMERA	PROVISION 256GB CARD - PD-1738	\$ 180.00
THO25	ALL BUSES	PROVISION CAMERA	PROVISION 512GB CARD - PD-1748	\$ 320.00
THO26	ALL BUSES	PROVISION CAMERA	PROVISION 1 TB CARD - PD-1758	\$ 500.00
THO27	ALL BUSES	PROVISION CAMERA	PRO-VISION DVR-830 - 500GB Solid State Drive, Compatible with Pro-Vision System	\$ 450.00
THO28	ALL BUSES	PROVISION CAMERA	PRO-VISION DVR-831 - 1 TB Solid State Drive, Compatible with Pro-Vision System	\$ 550.00
THO29	ALL BUSES	PROVISION CAMERA	PRO-VISION - DVR-802 - Solid State Drive Reader	\$ 55.00
THO30	ALL BUSES	PROVISION CAMERA	PRO-VISION - DR-200-1TB - 2 VIEW DRIVE RECORDER 1 TB OF STORAGE	\$ 895.00
THO31	ALL BUSES	PROVISION CAMERA	PRO-VISION - PX-1210 - ANALOG CAMERA ADAPTOR	\$ 175.00
THO32	ALL BUSES	PROVISION CAMERA	INSTALLATION FOR BASIC SYSTEM AT BOYD FACILITY (INCLUDES 1 CAMERA HEAD)	\$ 495.00
THO33	ALL BUSES	PROVISION CAMERA	INSTALLATION FOR EACH ADDITIONAL CAMERA HEAD	\$ 150.00
THO34	ALL BUSES	SEON CAMERA - SD CARD SYSTEM	DH4C 128 - SEON SOLID STATE DVR, 4 HD CHANNELS, AUDIO, WIFI, G SENSOR, MOUTNING PLATE, POWER HARNESS,	\$ 950.00
THO35	ALL BUSES	SEON CAMERA - HARD DRIVE SYSTEM	DH4 - SEON DVR, 4 HD CHANNELS, AUDIO, WIFI, SECURITY FRONT LOCKING COVER,MNT PLATE, POWER HARNESS,	\$ 1,150.00
THO36	ALL BUSES	SEON CAMERA - HARD DRIVE SYSTEM	DH6- SEON DVR, 6 HD CHANNELS, AUDIO, GPS + ANTENNA, WIFI, 6 CH BREAKOUT HARNESS WITH 2X3 VIDEO	\$ 1,600.00
THO37	ALL BUSES	SEON CAMERA - HARD DRIVE SYSTEM	DH8 - SEON DH8 DVR, 8 HD CHANNEL, AUDIO, GPS + ANNTENA, WIFI, 8CH BREAKOUT HARNESS WITH 2X3 VIDEO	\$ 2,200.00
THO38	ALL BUSES	SEON CAMERA	WT2E20S20G6 - WIRE BUNDLE W. HARNESS, RGY BUTTON AND 20 FT CABLE, 5 SIGNAL INPUTS 20 FT, GPS ANTENNA	\$ 160.00
THO39	ALL BUSES	SEON CAMERA	WT2E20S20G0 - WIRE BUNDLE W. HARNESS, RGY BUTTON AND 20 FT CABLE, 5 SIGNAL INPUTS 20 FT, NO GPS ANTENNA	\$ 160.00
THO40	ALL BUSES	SEON CAMERA	HD1QXXAI20 - HD 720P CAMERA, DOME, pick a LENS SIZE 2.6, 3.6 OR 6.0mm, 20' harness - FOR USE WITH DH OR OLDER TH	\$ 310.00
THO41	ALL BUSES	SEON CAMERA	HD1QXXAI50 - HD 720P CAMERA, DOME, pick a LENS SIZE 2.6, 3.6 OR 6.0mm, 50' harness - FOR USE WITH DH OR OLDER TH	\$ 325.00
THO42	ALL BUSES	SEON CAMERA	HD1QXXAI75 - HD 720P CAMERA, DOME, pick a LENS SIZE 2.6, 3.6 OR 6.0mm, 75' harness - FOR USE WITH DH OR OLDER TH	\$ 350.00
THO43	ALL BUSES	SEON CAMERA	HD3U01N20 180 degree head -- WITH 20' HARNESS - for all DH systems and TH6	\$ 390.00
THO44	ALL BUSES	SEON CAMERA	HD3U01N50 180 degree head -- WITH 50' HARNESS - for all DH systems and TH6	\$ 425.00
THO45	ALL BUSES	SEON CAMERA	HD3U01N75 180 degree head -- WITH 75' HARNESS - for all DH systems and TH6	\$ 445.00
THO46	ALL BUSES	SEON CAMERA	HD3516EI20 - HD STOP ARM CAMERAS, 16mm EXTRENAL, 20' HARNESS	\$ 575.00
THO47	ALL BUSES	SEON CAMERA	CHQ-MP6A30 - MOUNTING POST. 6" , 30%	\$ 85.00

THO48	ALL BUSES	SEON CAMERA	TH-HK500G - H SERIES 500GB HARD DRIVE - FOR DH4/DH6	\$ 275.00
THO49	ALL BUSES	SEON CAMERA	TH8-HK170 - H SERIES - 1TB HARD DRIVE, DOUBLE WIDE - FOR DH8	\$ 400.00
THO50	ALL BUSES	SEON CAMERA	HDIA20 - EVENT BUTTON , 5' WITH 20 ' EXT	\$ 95.00
THO51	ALL BUSES	SEON CAMERA	HDD3-STB - READER DOCK WITH TRACKBALL SOFTWARE (NEW CUSTOMER ONLY)	\$ 395.00
THO52	ALL BUSES	SEON CAMERA	HDD-DOCK3 - READER DOCK ONLY , NO SOFTWARE , NO MOUSE	\$ 350.00
THO53	ALL BUSES	SEON CAMERA	SRLA07 - SMART REACH LITE , 2.4 GHz, STAND ANTENNA 6' CABLE & POE ADAPTOR	\$ 595.00
THO54	ALL BUSES	SEON CAMERA	LMK - LCD MONITOR	\$ 390.00
THO55	ALL BUSES	SEON CAMERA	INSTALLATION FOR BASIC SYSTEM AT BOYD FACILITY (INCLUDES 1 CAMERA HEAD)	\$ 495.00
THO56	ALL BUSES	SEON CAMERA	INSTALLATION FOR EACH ADDITIONAL CAMERA HEAD	\$ 150.00
				\$ -
				\$ -

LUGGAGE

Option Number	Bus Type Available	Option Type	Extended Description	Price
THO57	C	LUGGAGE BOXES	STORAGE BOXES (TYPE C) - 34 Passenger - 72 Passenger - 30 INCHES WIDE (LS or RS)	\$ 730.00
THO58	C	LUGGAGE BOXES	STORAGE BOXES (TYPE C) - 52 Passenger - 72 Passenger - 60 INCHES WIDE (LS or RS)	\$ 1,270.00
THO59	C	LUGGAGE BOXES	STORAGE BOXES (TYPE C) - 66 Passenger - 72 Passenger - 100 INCHES WIDE (LS or RS)	\$ 1,525.00
THO60	D/FC	LUGGAGE BOXES	STORAGE BOXES (TYPE D FC) 70-78 PASSENGER - 60" (LS or RS)	\$ 1,425.00
THO61	D/FC	LUGGAGE BOXES	STORAGE BOXES (TYPE D FC) 78 PASSENGER - 100" (LS or RS)	\$ 1,665.00
THO62	D/RE	LUGGAGE BOXES	STORAGE BOXES (TYPE D RE) 78-84 PASSENGER - 60" (LS or RS)	\$ 1,425.00
THO63	D/RE	LUGGAGE BOXES	STORAGE BOXES (TYPE D RE) 84 PASSENGER - 100" (LS or RS)	\$ 1,885.00
THO64	D/RE	LUGGAGE BOXES	STORAGE BOXES (TYPE D RE) 78-84 PASSENGER - CENTER PASS THRU - INCLUDES GAS SPRINGS	\$ 5,735.00
				\$ -

AIR CONDITIONING

Option Number	Bus Type Available	Option Type	Extended Description	Price
THO65	C - 161 & 191 SHELL	A/C	Type C AIR CONDITIONING SYSTEM, 161 & 191 SHELL SIZE, 85,000 BTU SYSTEM (C2)	\$ 10,450.00
THO66	C	A/C	Type C AIR CONDITIONING SYSTEM, 52-72 PASSENGER SHELL SIZE, 126,000 BTU SYSTEM (C2) - WITH DASH AIR - SKIRT CONDENSOR	\$ 13,400.00
THO67	C	A/C	Type C - DASH AIR ONLY (EXCEPT 34 SHELL) (EV JOULEY BUS - DASH AIR IS STANDARD)	\$ 2,875.00
THO68	D	A/C	A/C SYSTEM, 70-84 PASSENGER SHELL SIZE, 120,000 BTU SYSTEM.	\$ 13,400.00
THO69	ALL BUSES - EXCEPT 161	A/C	FULL AIR CONDITIONING SYSTEM WITH ROOF CONDENSER INSTEAD OF SKIRT CONDENSER	\$ 17,000.00
				\$ -

TIRES

Option Number	Bus Type Available	Option Type	Extended Description	Price
THO70	C	TIRES	14 PLY TO 16 PLY - (THOMAS BUS COMES STANDARD WITH MICHELIN TIRES)	\$ 900.00
THO71	C & D	TIRES	SUBSTITUTE STANDARD MICHELIN TIRES FOR HANKOOK TIRES - DEDUCT	\$ (1,000.00)

HORSE POWER UPGRADE

Option Number	Bus Type Available	Option Type	Extended Description	Price
THO72	C	HP UPGRADE	HP UPGRADE - 200 TO 220HP	\$ 650.00
THO73	C	HP UPGRADE	HP UPGRADE - 220 TO 250HP	\$ 1,500.00
THO74	D/RE	HP UPGRADE	HP UPGRADE - 240 TO 260HP	\$ 1,500.00
THO75	D/RE & FC	HP UPGRADE	HP UPGRADE - 260 TO 280HP	\$ 1,650.00
				\$ -

WARRANTY

Option Number	Bus Type Available	Option Type	Extended Description	Price
THO76	ALL BUSES	TOW WARRANTY	TOW WARRANTY - 5 year / unlimited miles - \$750 max - (N/A FOR EV BUSES)	\$ 2,450.00
				\$ -

SEATING

Option Number	Bus Type Available	Option Type	Extended Description	Price
THO77	C	SEATS	ADD 1 30" SBR LAP/SHOULDER TRACK MOUNTED SEAT TO A W/C POSITION TO LIFT BUS.	\$ 980.00
THO78	ALL BUSES	SEATS	EXCHANGE - 30 INCH INTEGRATED CHILD SAFETY RESTRAINT SEAT IN LIEU OF STANDARD 30 INCH SEAT (ALL	\$ 855.00
THO79	ALL BUSES	SEATS	EXCHANGE - 30 INCH INTEGRATED CHILD SAFETY RESTRAINT SEAT w/ shoulder belts - IN LIEU OF STANDARD 30	\$ 1,050.00
THO80	ALL BUSES	SEATS	EXCHANGE - 39 INCH INTEGRATED CHILD SAFETY RESTRAINT SEAT IN LIEU OF STANDARD 39 INCH SEAT (ALL	\$ 855.00
THO81	ALL BUSES	SEATS	EXCHANGE - 39 INCH INTEGRATED CHILD SAFETY RESTRAINT SEAT IN LIEU OF STANDARD 39 INCH SEAT (ALL	\$ 1,050.00
THO82	C	SEATS	ADD ONE ADDITIONAL W/C POSITION - ADD 1 FF630-4C TO LIFT BUS.	\$ 1,325.00
				\$ -

OTHER OPTIONS

Option Number	Bus Type Available	Option Type	Extended Description	Price
THO83	C	BRAKES	ADJUSTABLE PEDALS - C2	\$ 1,200.00
THO84	D	BRAKES	ADJUSTABLE PEDALS - D	\$ 2,200.00
THO85	ALL BUSES	BRAKES	AIR DISC BRAKES - ALL BUSES	\$ 1,950.00
THO86	C	BRAKES	BENDIX INTELLIPARK - PARKING BRAKE SYSTEM	\$ 900.00
THO87	C	FLOOR	ONE PIECE FLOOR - 161 OR 191 SHELL BUS (C2 ONLY)	\$ 1,000.00
THO88	C	FLOOR	ONE PIECE FLOOR - 20 OR 52 PASS SHELL BUS (C2 ONLY)	\$ 1,200.00
THO89	C	FLOOR	ONE PIECE FLOOR - 66 OR 72 PASS SHELL BUS (C2 ONLY)	\$ 1,500.00
THO90	C	TINT	TINTED WINDOWS - 161 & 191 (NON LIFT)	\$ 600.00
THO91	C	TINT	TINTED WINDOWS - 52 PASS (NON LIFT)	\$ 860.00
THO92	C	TINT	TINTED WINDOWS - 66-72 PASS (NON LIFT)	\$ 1,000.00
THO93	D	TINT	TINTED WINDOWS - ALL TYPE D	\$ 1,250.00
THO94	C	TOUGH COAT	FLEETSHIELD TOUGHTCOAT CORROSION PROTECTION PROVIDES HIGH PERFORMANCE COATING ON FRONT	\$ 600.00
THO95	ALL BUSES	TRASH CAN	TRASH CAN (NO LID)	\$ 50.00
THO96	C	UNDERGUARD	UNDERGUARD - 161 & 191 SHELL - CORROSION PROTECTION HIGH PERFORMANCE UNDERCOATING APPLIED TO	\$ 700.00
THO97	C	UNDERGUARD	UNDERGUARD - 52-72 PASS SHELL - CORROSION PROTECTION - HIGH PERFORMANCE UNDERCOATING	\$ 825.00
THO98	D	UNDERGUARD	UNDERGUARD - TYPE D - CORROSION PROTECTION - HIGH PERFORMANCE UNDERCOATING APPLIED TO UNDERSIDE	\$ 950.00
THO99	C	UNDERGUARD	CORROSION EDGECOVER	\$ 200.00
THO100	C	HEATER	WEBASTO HEATER AND 7 DAY TIMER FOR C2 BUSES	\$ 1,975.00
THO101	D	HEATER	WEBASTO HEATER AND 7 DAY TIMER FOR TYPE D BUSES	\$ 2,700.00
THO102	C - EV JOULEY ONLY	CHARGE PORT	REMOVE FRONT RS CHARGE PORT AND ADD REAR RS CHARGE PORT ON EV JOULEY BUS	\$ 2,500.00
THO103	C	FUEL TANK	FUEL TANK UPGRADE - 35 TO 60 GALLON TANK - 161 & 191 SIZE BUS	\$ 675.00
THO104	C	FUEL TANK	FUEL TANK UPGRADE - 60 TO 100 GALLON TANK - 52 TO 72 PASS (C2)	\$ 875.00
THO105	ALL BUSES	ZONAR	ADD ZONAR BOX AND WIRING TO BUS	\$ 500.00
THO106	C	COLLISION	Meritor- Wabco ONGuard Active Collision Avoidance System Allows collision warning, active braking and	\$ 2,500.00
THO107	ALL BUSES	CAMERA	BACKUP CAMERA - INTERIOR MIRROR	\$ 1,325.00
THO108	C	CAMERA	BUS WISE - PERIMETER VIEW 360 CAMERA - C2 BUSES	\$ 2,995.00

THO109	D	CAMERA	BUS WISE - PERIMETER VIEW 360 CAMERA - EFX & HDX BUSES	\$ 2,995.00
THO110	ALL BUSES	WIFI	BUS WISE WIFI ROUTER - Wireless networking hardware. Expands capacity of customer supplied wireless hotspot	\$ 465.00
THO111	C	TOW BAR	TOW BAR	\$ 200.00
THO112	C	TRANSMISSION UPGRADE	UPGRADE TO 3000 PTS TRANSMISSION - C2 (66 & 72 SHELL ONLY)	\$ 3,950.00
				\$ -
				\$ -
				\$ -
				\$ -
				\$ -




THOMAS BUILT BUSES

FLOOR PLAN 2027

Name	Job Title	Mobile Number	Email
Mark Pinczewski	Bus Sales Representative	859-576-2201	markpinczewski@boydtruckcenters.com
Mark Thompson	Bus Sales Representative	615-686-9941	markthompson@boydtruckcenters.com
Nick Couch	Bus Sales Representative	606-304-3103	nickcouch@boydtruckcenters.com


TH 1

Diagram illustrating the correct and incorrect loading configurations for a school bus. The bus is shown from the side, with labels indicating 'EMERGENCY EXIT' and 'VERTICAL PUSHOUT'. A 'STOP' sign is visible on the side. A note at the bottom right states 'NO UNDERBODY BOXES ALLOWED'.

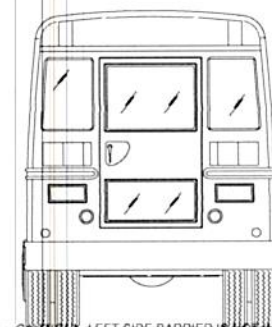

CAUTION - LEFT SIDE BARRIER IS NOT IN STANDARD LOCATION. SEE SEATING PLAN.

CAUTION! - RIGHT SIDE BARRIER IS NOT IN STANDARD LOCATION. SEE SEATING PLAN

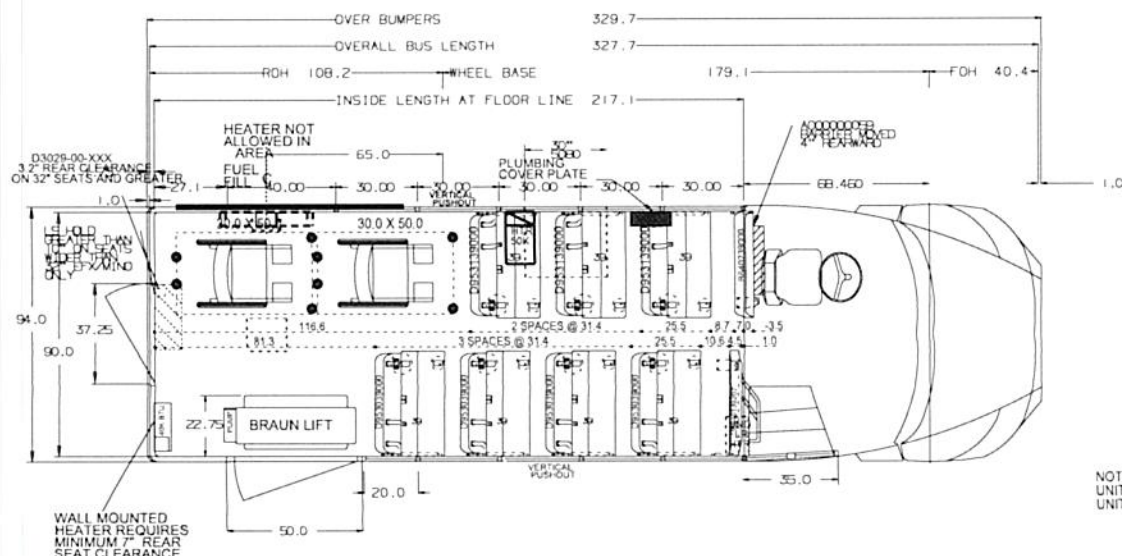

NOTES:
UNIT IS CONFIGURED WITH A FLAT FLOOR
UNIT EQUIPPED WITH OVERHEAD TRACK REINFORCEMENT

ALL DIMENSIONS ARE
FOR REFERENCE ONLY

GENERAL NOTES

1. SOME ITEMS, SUCH AS CYLINDERS, HOOD, LUGGAGE, BAGGAGE, AND OTHER ITEMS ARE SHOWN IN ONE VIEW OR ANOTHER.
2. THIS DRAWING IS A REPRESENTATION ONLY AND MAY NOT SHOW ALL THE REQUIRED INFORMATION.
3. THE CLEARANCE BETWEEN BOTTOM OF BUS OR BOTTOM OF CYLINDER AND BELT ROLLER (S) AND (S) WILL VARY ACCORDING TO TRAILER SIZE, BUS LOAD AND BELT ROLLER TYPE.
4. THE MAXIMUM WIDTH AT BELT LINE OVER GUARD BELT LINE.
5. THE MAXIMUM BUS HEIGHT IS BASED ON A STANDARD 10' TALL LAUNDRY TRAILER.
6. THE MAXIMUM BUS HEIGHT IS BASED ON BODY WITH COUNTERS, SUCH AS AN EYE, STRIBE, LIGHT.
7. BELT LINE SUPPORTS, ETC.
8. THE MAXIMUM TRAILER LENGTH IS NOT TAKEN INTO ACCOUNT IN DETERMINING THE MINIMUM CLEARANCE LENGTH OF THE BUS AS MIRRORS, LIGHTS

THIS DRAWING AND ALL INFORMATION PROVIDED WITH IT ARE THE PROPERTY OF THOMAS BUILT BUSES INC. ANY REPRODUCTION OR DISTRIBUTION OF THIS MATERIAL OR ANY PART WITHOUT WRITTEN PERMISSION OF THOMAS BUILT BUSES INC. IS STRICTLY PROHIBITED. COPYRIGHT THOMAS BUILT BUSES INC.

THOMAS BUILT BUSES, INC.
HIGH POINT NC

9	TITLE	PLAN AND ELEVATION BODY 191TS
---	-------	----------------------------------





ORN 05-34-23	BY T. Dean	SIZE	TRNG. NO.
SCALE	3/8" = 12"	S	877314

MANUAL CHANGES Program

Program Version: 17.8.20


ITEM #  TH2
 CUMMINS
 DIESEL
 200 HP
 2500 PTS
 CAPACITY 16 + 4
 WHEEL BASE - 219

SEATING CAPACITY: 16 + 4 WC + DRIVER

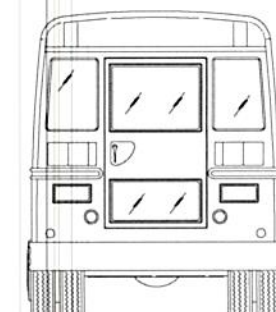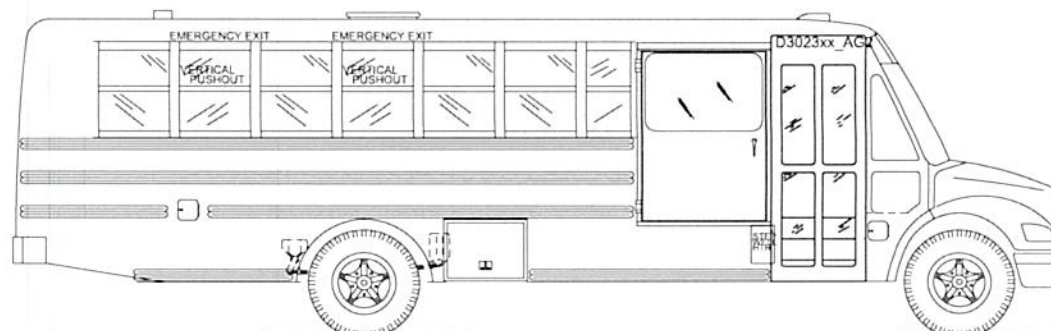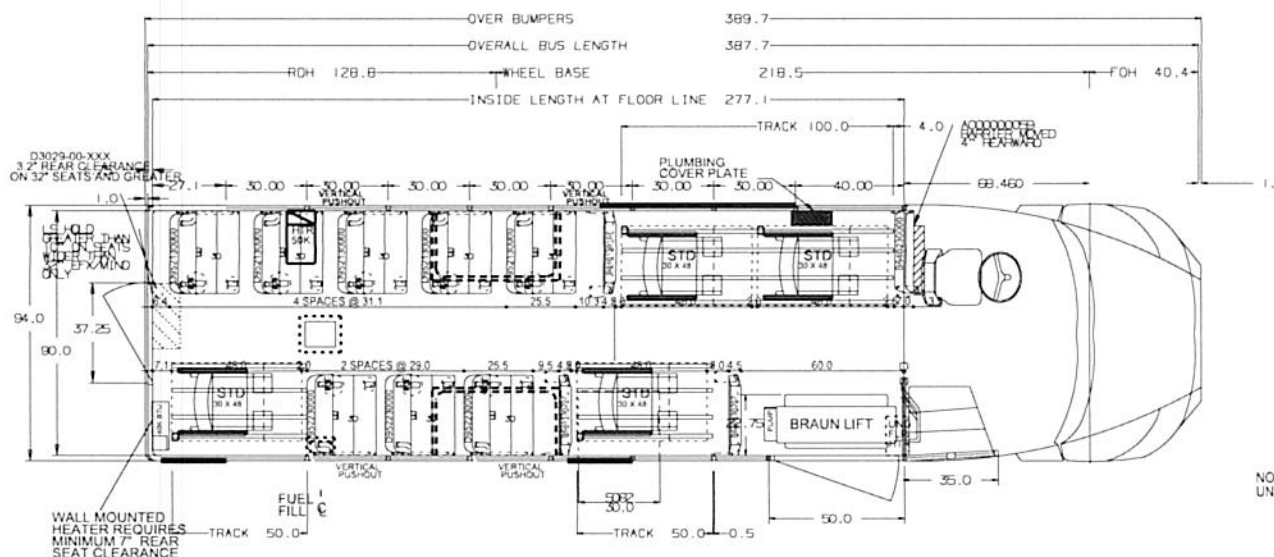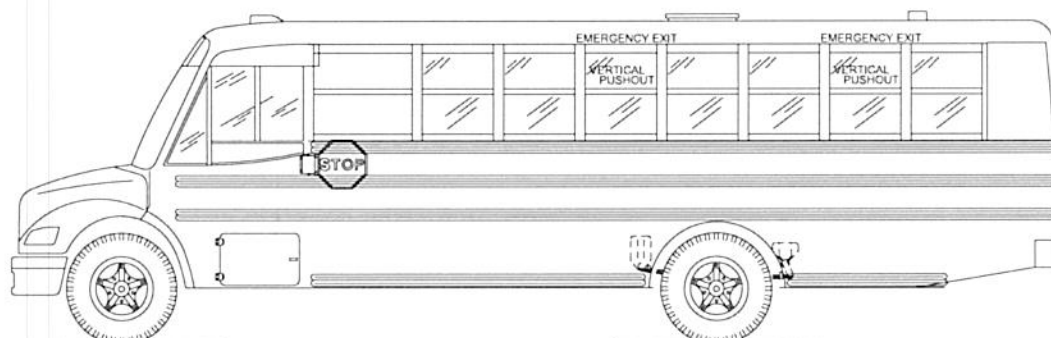

CAUTION! - LEFT SIDE BARRIER IS NOT IN STANDARD LOCATION, SEE SEATING PLAN.

CAUTION! - RIGHT SIDE BARRIER IS NOT IN STANDARD LOCATION, SEE SEATING PLAN.

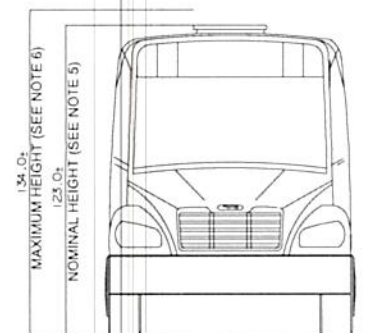

NOTES:
 UNIT EQUIPPED WITH OVERHEAD TRACK REINFORCEMENT

ALL DIMENSIONS ARE FOR REFERENCE ONLY

GENERAL NOTES

1. SOME ITEMS, SUCH AS MIRRORS, BODY LUGGAGE RACKS, AND OTHER ITEMS ARE SHOWN IN ONE VIEW ONLY FOR CLARITY.
2. THIS DRAWING IS A REPRESENTATION ONLY AND MAY NOT HAVE ALL ITEMS SECURED.
3. THE CLEARANCE BETWEEN BOTTOM OF BUS OR BOTTOM OF FLOOR BORDERS, COMPARTMENT SITES AND GROUND WILL VARY DEPENDING ON FLOOR SIZE, BUS LOAD AND SURROUNDING TYPE.
4. THE MAXIMUM WIDTH AT BELT LINE OVER GUARD RAIL IS 96".
5. THE MAXIMUM BUS HEIGHT IS BASED ON A STANDARD BODY AND LARGEST SIZE. THIS IS BASED ON THE MAXIMUM BUS HEIGHT IS BASED ON BODY WITH OPTIONS SUCH AS AC LINE, STROBE LIGHT, AND SET SUSPENSION ETC.
7. THE BARRIER DIMENSION DOES NOT TAKE INTO ACCOUNT OPTIONS THAT MAY AFFECT THE TOTAL LENGTH OF THE BUS, SUCH AS MIRRORS, LIGHTS AND CROSSING ARMS.

THIS DRAWING AND ALL INFORMATION PROVIDED WITH IT ARE THE PROPERTY OF THOMAS BUILT BUSES, INC. ANY REPRODUCTION OR DISTRIBUTION OF THIS MATERIAL OR ANY PART WITHOUT WRITTEN PERMISSION OF THOMAS BUILT BUSES, INC. IS STRICTLY PROHIBITED.

THOMAS BUILT BUSES, INC.
 HIGH POINT, NC



TITLE
 PLAN AND ELEVATION
 BODY 251TS

DRN 06-26-23 BY T. Dean
 SCALE 3/8"=12"
 S 877284

Model: Saf-T-Liner C2
 Quote Number: 398101
 Locality: KY



ITEM # TH3
 CUMMINS
 DIESEL
 220 HP
 2500 PTS
 CAPACITY 30 + 4
 WHEEL BASE - 279
 FLAT FLOOR BUS

SEATING CAPACITY: 30 + 4 WC + DRIVER

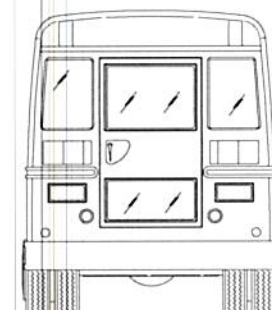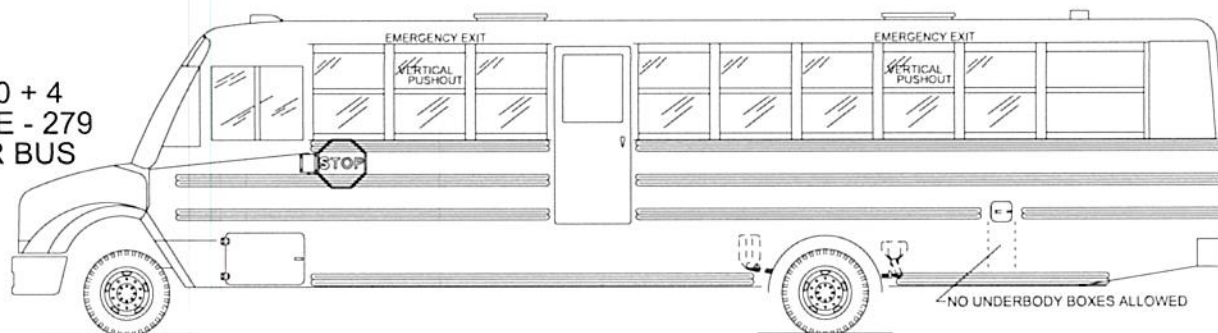

CAUTION - LEFT SIDE BARRIER IS NOT IN STANDARD LOCATION, SEE SEATING PLAN.

CAUTION - RIGHT SIDE BARRIER IS NOT IN STANDARD LOCATION, SEE SEATING PLAN.

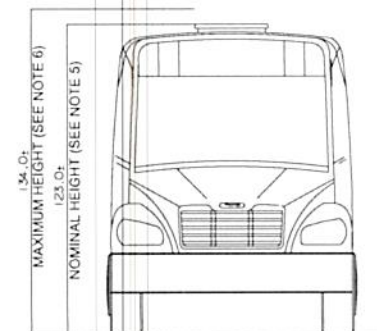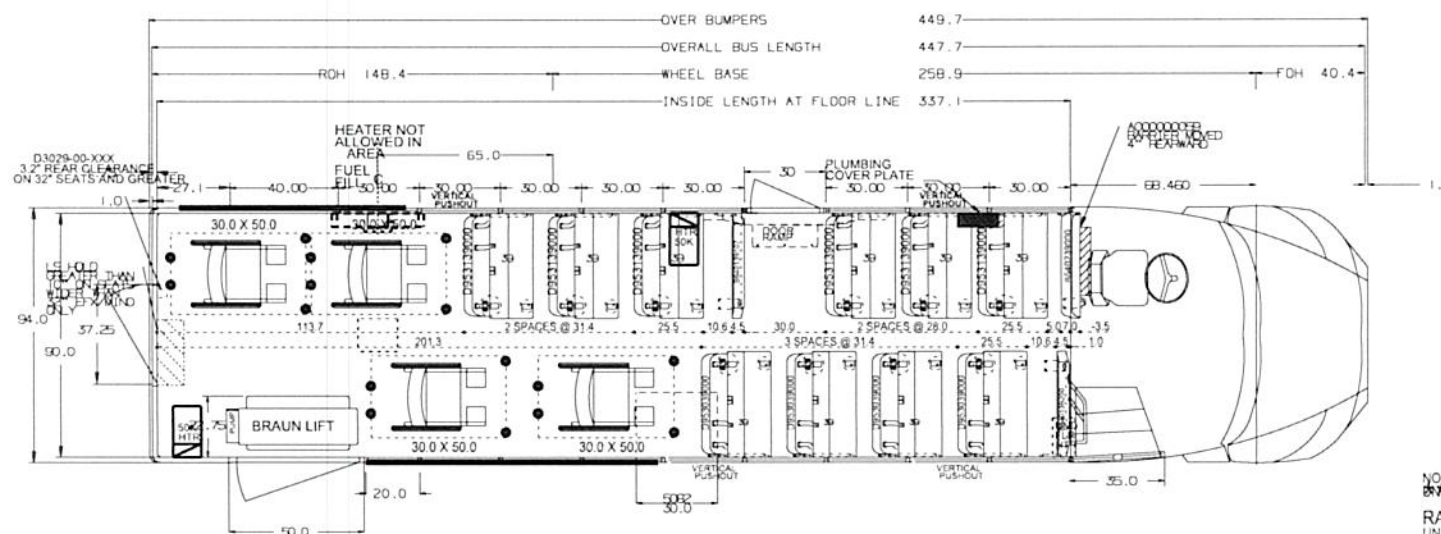

NOTES:
 1. THIS DRAWING IS A REPRESENTATION ONLY AND MAY NOT HAVE ALL ITEMS REQUIRED.
 2. THE DRAWING IS A REPRESENTATION ONLY AND MAY NOT HAVE ALL ITEMS REQUIRED.
 3. THE CLEARANCE BETWEEN BOTTOM OF BUS OR BOTTOM OF LOWER BODY COMPARTMENTS AND GROUND SHALL BE 10 INCHES MINIMUM.
 4. THE MAXIMUM WIDTH AT BELT LINE OVER GUARD RAIL IS 96 INCHES.
 5. THE MAXIMUM BUS HEIGHT IS BASED ON A STANDARD BODY AND LARGEST TIRE SIZE.
 6. THE MAXIMUM BUS HEIGHT IS BASED ON BODY WITH OPTIONS SUCH AS AIR LINES, STROBE LIGHT, AND ST SUSPENSION ETC.
 7. DO NOT TAKE INTO ACCOUNT OPTIONS THAT MAY ADD TO THE TOTAL LENGTH OF THE BUS, SUCH AS MIRRORS, LIGHTS AND CROSSING ARMS.
 8. THIS DRAWING AND ALL INFORMATION PROVIDED WITH IT ARE THE PROPERTY OF THOMAS BUILT BUSES, INC. ANY REPRODUCTION OR DISTRIBUTION OF THIS MATERIAL OR ANY PART THEREOF WITHOUT THE WRITTEN PERMISSION OF THOMAS BUILT BUSES, INC. IS STRICTLY PROHIBITED.
 9. COPYRIGHT THOMAS BUILT BUSES, INC.

Model: Saf-T-Liner C2
 Quote Number: 398103
 Locality: KY

ALL DIMENSIONS ARE FOR REFERENCE ONLY

GENERAL NOTES

- SOME ITEMS, SUCH AS CY MIRRORS, HOOD LUGGAGE, SEATS, AND OTHER DETAILS ARE SHOWN IN ONE VIEW ONLY FOR CLARITY.
- THIS DRAWING IS A REPRESENTATION ONLY AND MAY NOT HAVE ALL ITEMS REQUIRED.
- THE CLEARANCE BETWEEN BOTTOM OF BUS OR BOTTOM OF LOWER BODY COMPARTMENTS AND GROUND SHALL BE 10 INCHES MINIMUM.
- THE MAXIMUM WIDTH AT BELT LINE OVER GUARD RAIL IS 96 INCHES.
- THE MAXIMUM BUS HEIGHT IS BASED ON A STANDARD BODY AND LARGEST TIRE SIZE.
- THE MAXIMUM BUS HEIGHT IS BASED ON BODY WITH OPTIONS SUCH AS AIR LINES, STROBE LIGHT, AND ST SUSPENSION ETC.
- DO NOT TAKE INTO ACCOUNT OPTIONS THAT MAY ADD TO THE TOTAL LENGTH OF THE BUS, SUCH AS MIRRORS, LIGHTS AND CROSSING ARMS.

THIS DRAWING AND ALL INFORMATION PROVIDED WITH IT ARE THE PROPERTY OF THOMAS BUILT BUSES, INC. ANY REPRODUCTION OR DISTRIBUTION OF THIS MATERIAL OR ANY PART THEREOF WITHOUT THE WRITTEN PERMISSION OF THOMAS BUILT BUSES, INC. IS STRICTLY PROHIBITED.

THOMAS BUILT BUSES, INC.
 HIGH POINT, NC


TITLE PLAN AND ELEVATION
 BODY 311TS

DATE 03/26/23 BY T. Dean




SCALE 3/8" = 12" S 877287

Program Version: 15.4.25.1

SEATING CAPACITY: 20 + 4 WC + DRIVER

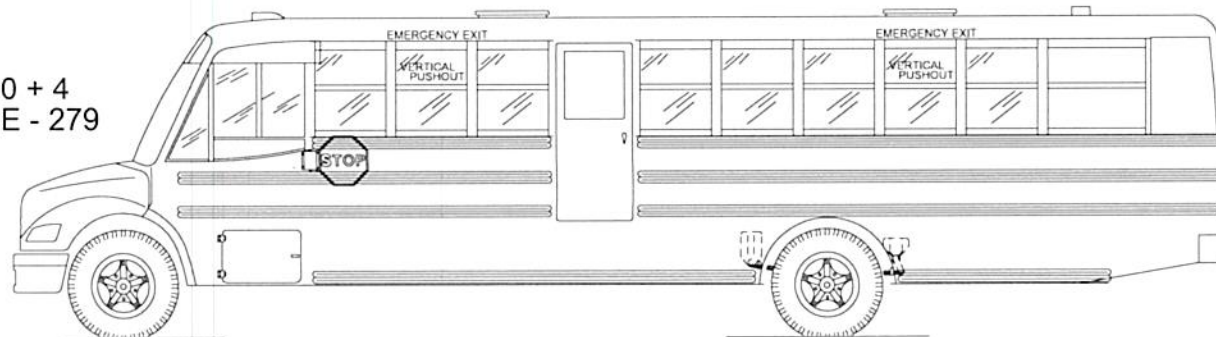

EV UNIT: NOTE S.T.A.R.S. LOCATIONS

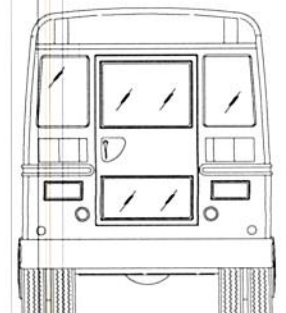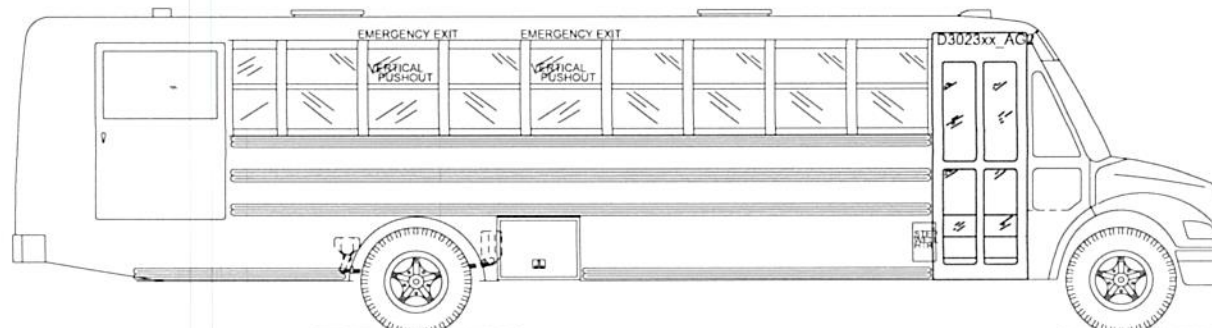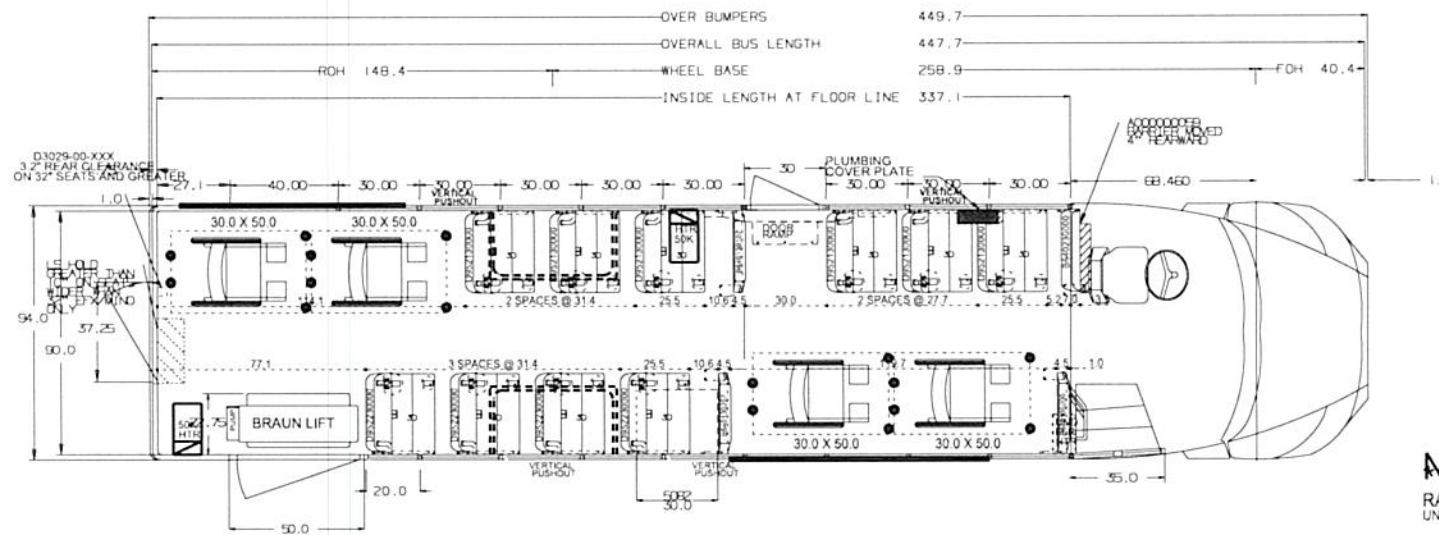

CAUTION: LEFT SIDE BARRIER IS NOT IN
STANDARD LOCATION, SEE SEATING PLAN.



NOTES: DEMO UNIT***

RAFTER CONFIG D2000-00-716 (120312)
UNIT EQUIPPED WITH OVERHEAD TRACK REINFORCEMENT

ALL DIMENSIONS ARE
FOR REFERENCE ONLY

GENERAL NOTES

- [illegible]

THIS DRAWING AND ALL INFORMATION PROVIDED WITH IT ARE THE PROPERTY OF THOMAS BUILT BUSES, INC. ANY REPRODUCTION OR DISTRIBUTION OF THIS MATERIAL OR ANY PART WITHOUT WRITTEN PERMISSION OF THOMAS BUILT BUSES, INC. IS STRICTLY PROHIBITED. COPYRIGHT THOMAS BUILT BUSES, INC.

THOMAS BUILT BUSES, INC.

FILE	PLAN AND ELEVATION BODY 311TS
------	----------------------------------





DRN 05	25-23	BY T. Dean	SIZE	DATE NO
SCALE	3/8"=12"		S	877328

Program Ve

Program Version 12.8.22.1


SEATING CAPACITY: 34 + DRIVER

ITEM # **TH5**
 CUMMINS
 DIESEL
 200 HP
 2500 PTS
 CAPACITY 34
 WHEEL BASE - 159

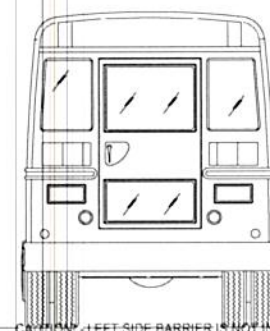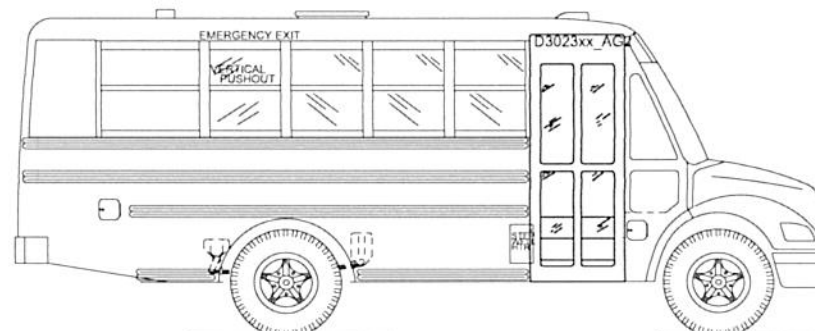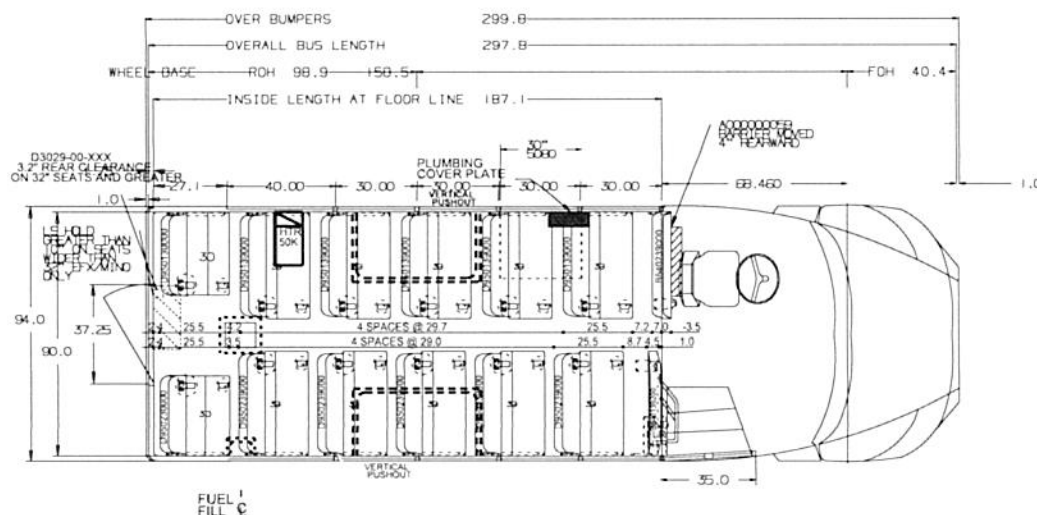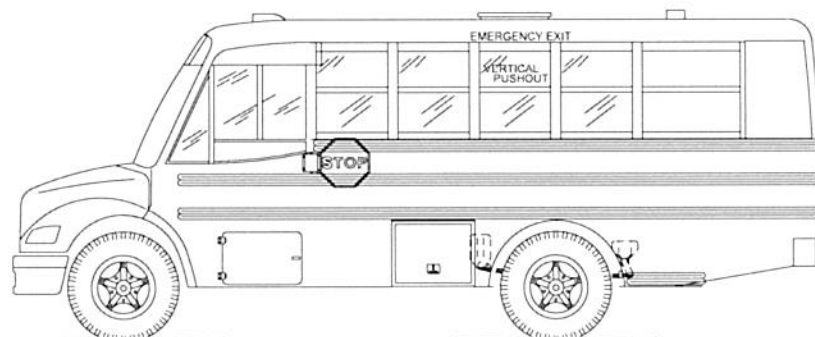

CAUTION! - LEFT SIDE BARRIER IS NOT IN STANDARD LOCATION, SEE SEATING PLAN.

CAUTION! - RIGHT SIDE BARRIER IS NOT IN STANDARD LOCATION, SEE SEATING PLAN.

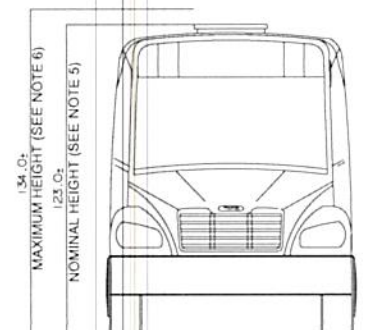

ALL DIMENSIONS ARE FOR REFERENCE ONLY

GENERAL NOTES

1. SOME ITEMS, SUCH AS CY MIRRORS, ROOF LUGGAGE RACKS, AND OTHER ITEMS, ARE SHOWN IN ONE VIEW ONLY FOR CLARITY.
2. THIS DRAWING IS A REPRESENTATION ONLY AND MAY NOT HAVE ALL ITEMS EQUIPPED. PLEASE REFER TO CATALOG.
3. THE CLEARANCE BETWEEN BOTTOM OF BUS OR BOTTOM OF UNDERBODY COMPARTMENTS AND GROUND WILL VARY ACCORDING TO TIRE SIZE, BUS LOAD, AND SUSPENSION TYPE.
4. THE MAXIMUM WIDTH AT BELT LINE OVER GUARD RAILS IS 96".
5. THE NOMINAL BUS HEIGHT IS BASED ON A STANDARD BODY AND LARGEST SIZE TIRE.
6. THE MAXIMUM BUS HEIGHT IS BASED ON BODY WITH OPTIONS SUCH AS AIR LINES, SINGLE LIGHT, UNDER BODY SUSPENSION, ETC.
7. OVER BUMPER DIMENSION DOES NOT TAKE INTO ACCOUNT OPTIONS THAT MAY ADD TO THE TOTAL LENGTH OF THE BUS, SUCH AS MIRRORS, LIGHTS AND CROSSING ARMS.

THIS DRAWING AND ALL INFORMATION PROVIDED WITH IT ARE THE PROPERTY OF THOMAS BUILT BUSES, INC. ANY REPRODUCTION OR DISTRIBUTION OF THIS MATERIAL OR ANY PART THEREOF WITHOUT THE WRITTEN PERMISSION OF THOMAS BUILT BUSES, INC. IS STRICTLY PROHIBITED. COPYRIGHT THOMAS BUILT BUSES, INC.

THOMAS BUILT BUSES, INC.



TITLE
 PLAN AND ELEVATION
 BODY 161TS

DRN 2625-23 BY T Dean
 SCALE: 3/8"=12"

SIZE 1000, 120
 S 877285



Model: Saf-T-Liner C2
 Quote Number: 398102
 Locality: US KY

SEATING CAPACITY: 52 + DRIVER

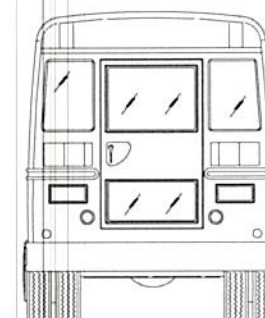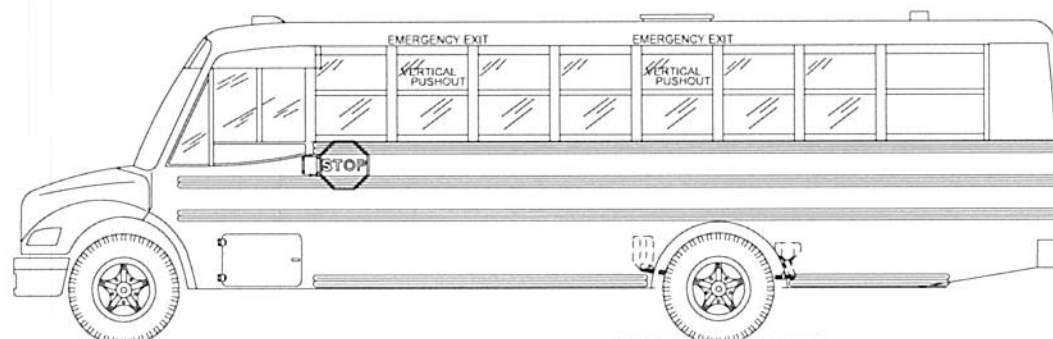

CAUTION - LEFT SIDE BARRIER IS NOT IN STANDARD LOCATION, SEE SEATING PLAN

CAUTION! - RIGHT SIDE BARRIER IS NOT IN STANDARD LOCATION. SEE SEATING PLAN.

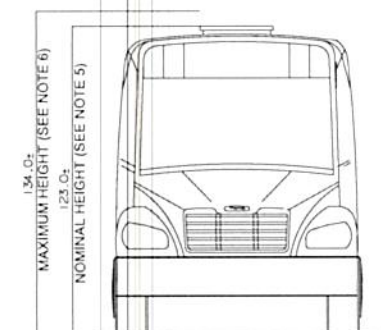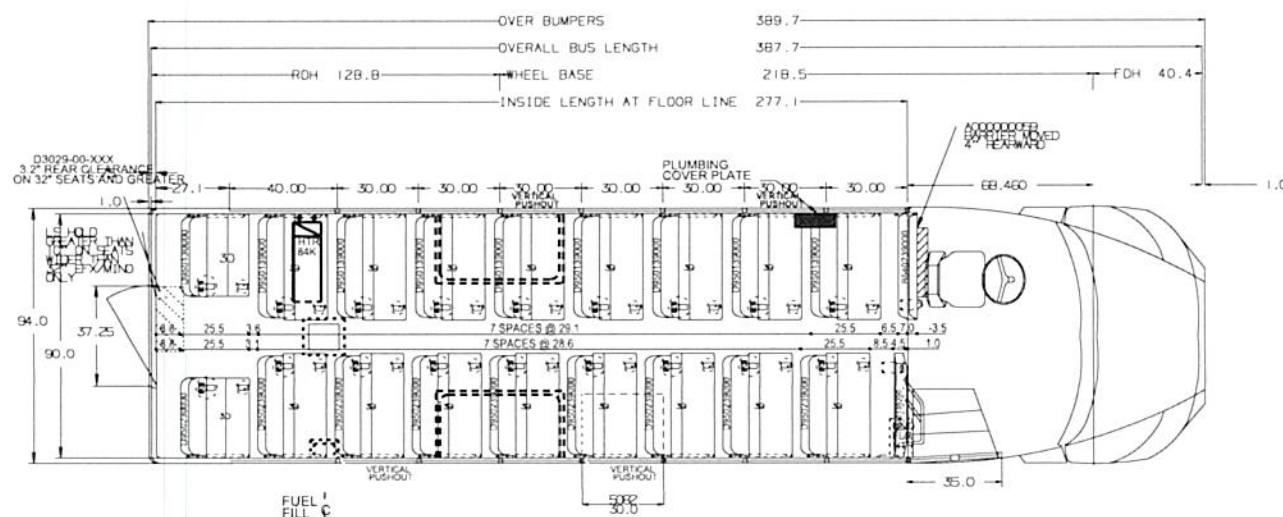134.0±
MAXIMUM HEIGHT (SEE NOTE 6)123.0+
NOMINAL HEIGHT (SEE NOTE 5)

ALL DIMENSIONS ARE
FOR REFERENCE ONLY

GENERAL NOTES

- 1. SOME ITEMS, SUCH AS CYM MIRRORS, ROOF LIGHTING, BARS, AND OTHER ITEMS ARE SHOWN IN ONE VIEW ONLY FOR CLARITY.
- 2. THE DRAWING IS A REPRESENTATION ONLY AND MAY NOT HAVE ALL ITEMS REQUIRED.
- 3. THE CLEARANCE BETWEEN OVER GUARD AND GROUND SHALL VARY ACCORDING TO THE SIZE, BUS LOAD AND SUPPORT TYPE.
- 4. THE MAXIMUM WIDTH AT BELT LINE OVER GUARD SHALL BE 18 INCHES.
- 5. THE NOMINAL BUS HEIGHT IS BASED ON A STANDARD BUS WITH A LOAD OF 100 AMP.
- 6. THE MAXIMUM BUS HEIGHT IS BASED ON BODY WITH OPTIONS SUCH AS CAP LIGHTS, STROBE LIGHT, LIGHTS, AND SUPPLEMENTAL EQUIPMENT.
- 7. THE "BENCH" DIMENSIONS DO NOT TAKE INTO ACCOUNT OPTIONS SUCH AS MIRRORS, LIGHTS AND OTHER EQUIPMENT.

THIS DRAWING AND ALL INFORMATION PROVIDED WITH IT ARE THE PROPERTY OF THOMAS BUILT BUSES, INC. ANY REPRODUCTION OR DISTRIBUTION OF THIS MATERIAL OR ANY PART WITHOUT WRITTEN PERMISSION OF THOMAS BUILT BUSES, INC. IS STRICTLY PROHIBITED. COPYRIGHT THOMAS BUILT BUSES, INC.

THOMAS BUILT BUSES, INC.

FILE	PLAN AND ELEVATION BODY 251TS
------	----------------------------------

DRN 05-22-23	BY T. Dean	SIZE	TRNG NO
SCALE	3/8"=12"	S	877282



S 877282

Model: Saf-T-Liner C2
Quote Number: 398100
Locality: KY

SIDE	ROW	S/PACING
LEFT		29.1
RIGHT		28.6



CAD DRAWING - DO NOT MAKE MANUAL CHANGES

SEATING CAPACITY: 66 + DRIVER

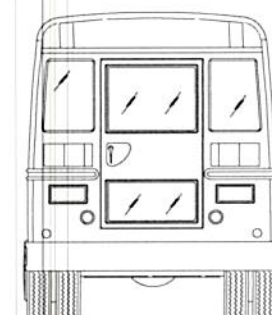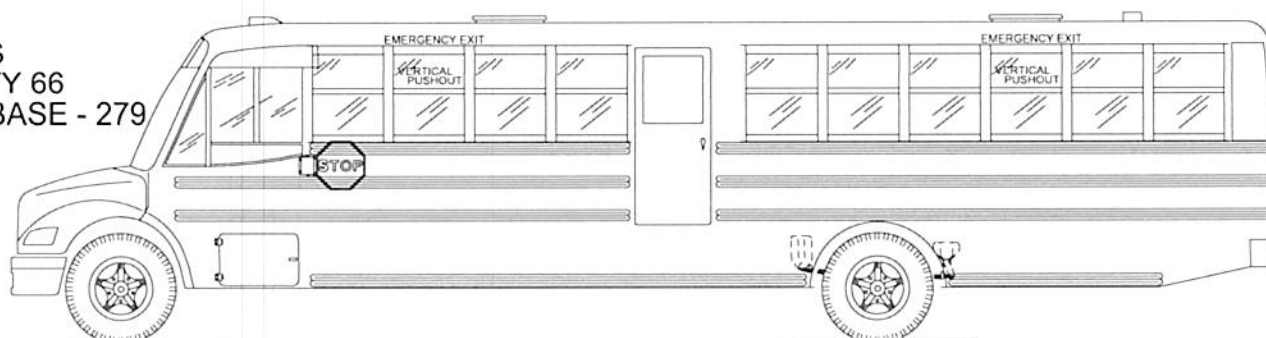


CAUTION - LEFT SIDE BARRIER IS NOT IN STANDARD LOCATION. SEE SEATING PLAN

CAUTION! - RIGHT SIDE BARRIER IS NOT IN STANDARD LOCATION. SEE SEATING PLAN

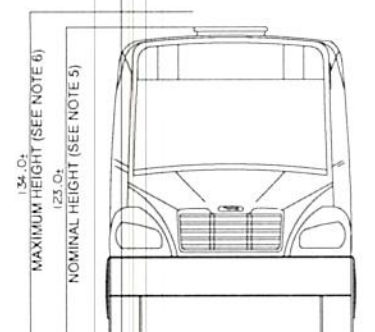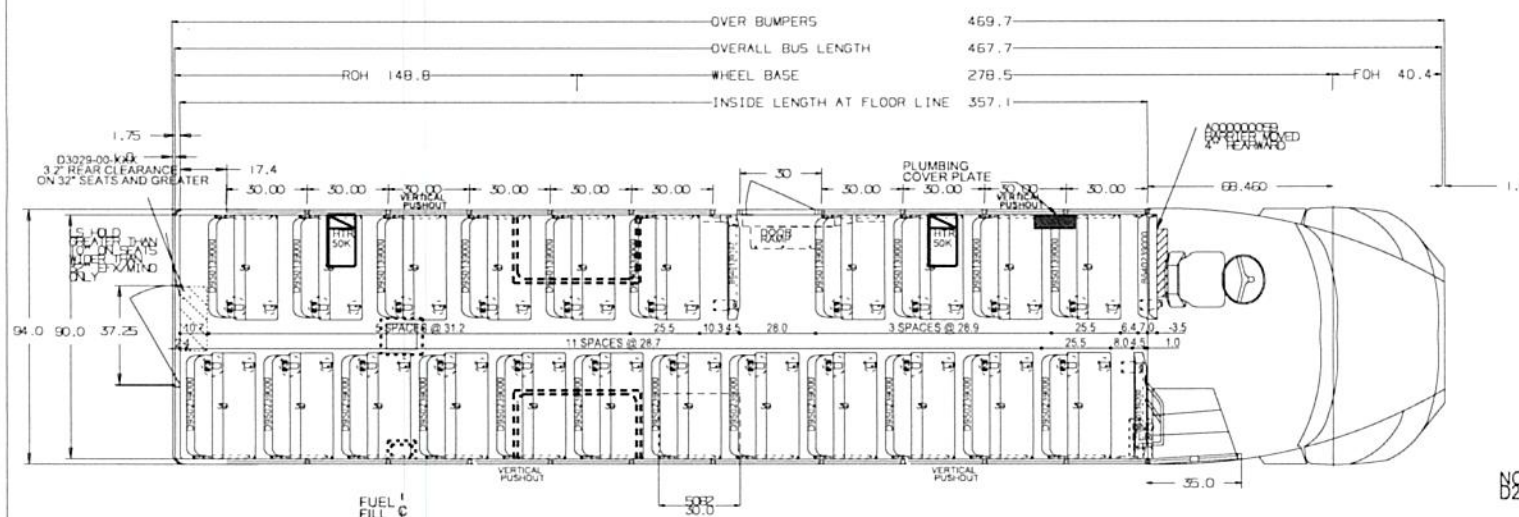

NOTES:
D200000805 - LS DOOR LOC. NO 5 (10" REAR)

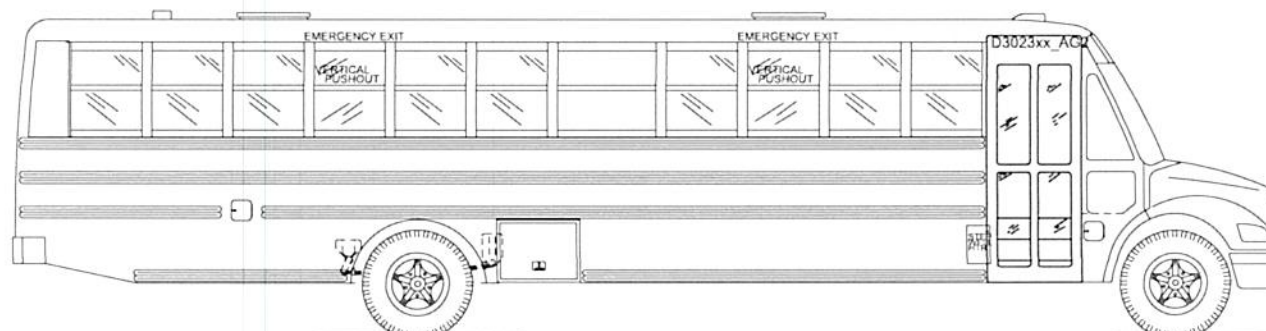

ALL DIMENSIONS ARE
FOR REFERENCE ONLY

GENERAL NOTES

- [illegible]

THIS DRAWING AND ALL INFORMATION PROVIDED WITH IT ARE THE PROPERTY OF THOMAS BUILT BUSES, INC. ANY REPRODUCTION OR DISTRIBUTION OF THIS MATERIAL ON ANY PART WITHOUT WRITTEN PERMISSION OF THOMAS BUILT BUSES, INC IS STRICTLY PROHIBITED.

THOMAS BUILT BUSES, INC.

FILE	PLAN AND ELEVATION BODY 340TS
------	----------------------------------



QDN 05-23-23	BY T. Dean	SIZE	DWG. NO.
SCALE	3/8"=12"	S	8

CAD DRAWING - DO NOT MAKE MANUAL CHANGES


CAD DRAWING - DO NOT MAKE MANUAL CHANGES

Program Version: 11.8.23

SEATING CAPACITY: 72 + DRIVER

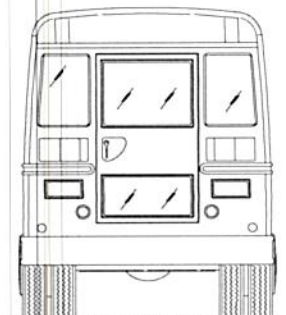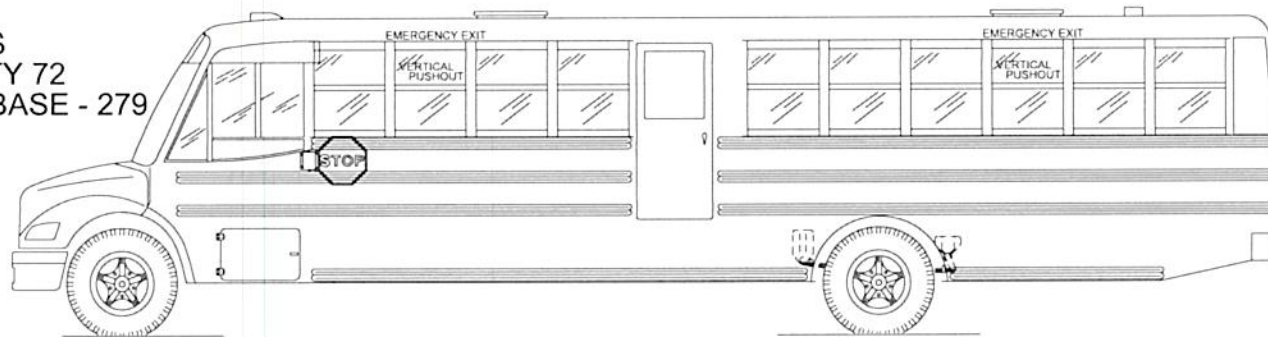

CAUTION! - RIGHT SIDE BARRIER IS NOT IN STANDARD LOCATION, SEE SEATING PLAN.

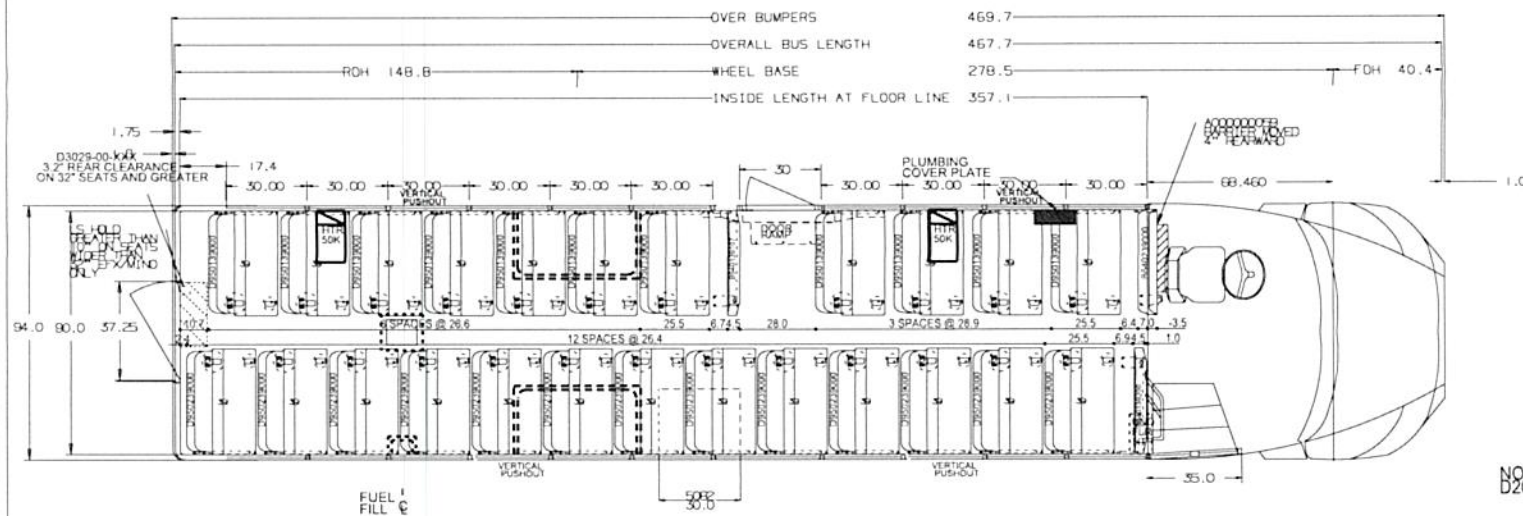

NOTES:
D200000805 - LS DOOR LOC. NO 5 (10" REAR)

ALL DIMENSIONS ARE
FOR REFERENCE ONLY

GENERAL NOTES

1. SEAT, ITEMS, SUCH AS TV MONITOR, ROOF LUGGAGE RACKS, AND OTHER ITEMS, ARE SHOWN IN ONE VIEW OR ANOTHER.
2. THIS DRAWING IS A REPRESENTATION ONLY AND MAY NOT BE USED FOR CONSTRUCTION OF A BUS OR IN AN INFO REFERENCE TO OTHERS.
3. THE MAXIMUM HEIGHT OF THE BOTTOM OF BUS OR BOTTOM OF UNDER-ROOF COMPARTMENTS AND GROUND WILL VARY ACCORDING TO, TIRE SIZE, BUS LOAD, AND SUSPENSION TYPE.
4. THE MAXIMUM WIDTH AT BELT LINE OVER QUAD BAR.
5. THE VERTICAL BUS HEIGHT IS BASED ON A STANDARD BUILT BUS, LARGER OR SMALLER.
6. THE MAXIMUM BUS HEIGHT IS BASED ON BODY WITH OR WITHOUT SUCH EQUIPMENT AS STAIRS, STABLE LIGHT, LAMP, ST SUSPENSION, ETC.
7. THE HEIGHTS SHOWN ARE NOT TAKEN INTO ACCOUNT OPTIONS THAT MAY ADD TO THE TOTAL HEIGHT OF THE BUS, SUCH AS MIRRORS, LIGHTS AND ACCESSORIES.

THIS DRAWING AND ALL INFORMATION PROVIDED WITH IT ARE THE PROPERTY OF THOMAS BUILT BUSES, INC. ANY REPRODUCTION OR DISTRIBUTION OF THIS MATERIAL OR ANY PART WITHOUT WRITTEN PERMISSION OF THOMAS BUILT BUSES, INC. IS STRICTLY PROHIBITED.

THOMAS BUILT BUSES, INC
HIGH POINT NC

1	TITLE	PLAN AND ELEVATION
9		BODY 340TS


ORIN 05-23-23	BY T. Dean	SIZE	DATE NO
SCALE	3/8"=12"	S	877280

MANUAL CHANGES




Program Version: 10.8.23.1

CAD DRAWING - DO NOT MAKE MANUAL CHANGES

SEATING CAPACITY: 66 + DRIVER

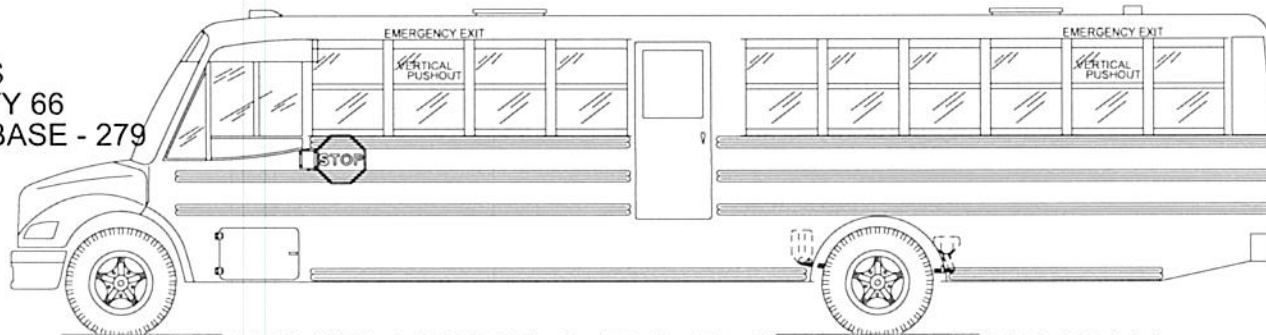


EV UNIT: NOTE S.T.A.R.S. LOCATIONS

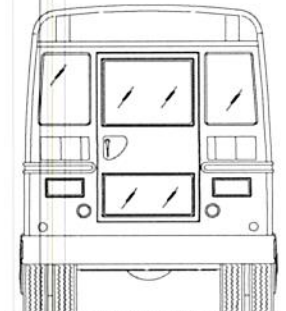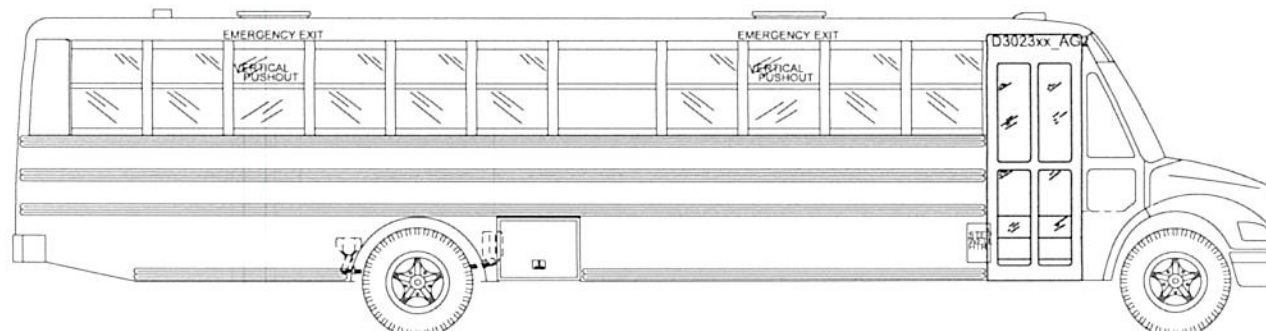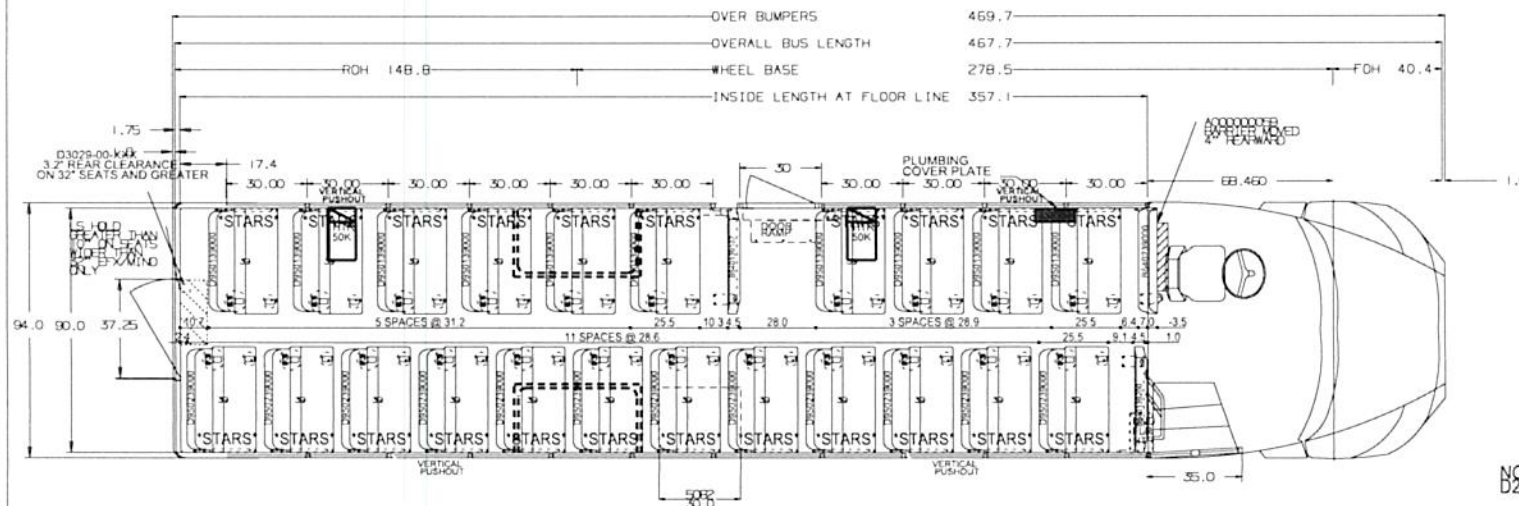

CAUTION - LEFT SIDE BARRIER IS NOT IN
STANDARD LOCATION, SEE SEATING PLAN.

CAUTION! - RIGHT SIDE BARRIER IS NOT IN STANDARD LOCATION. SEE SEATING PLAN.

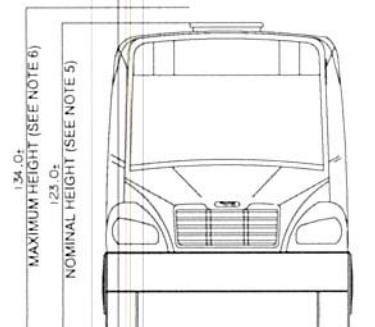

NOTES:
D200000805 - LS DOOR LOC. NO 5 (10" REAR)

ALL DIMENSIONS ARE
FOR REFERENCE ONLY

GENERAL NOTES

- [illegible]

THIS DRAWING AND ALL INFORMATION PROVIDED WITH IT ARE THE PROPERTY OF THOMAS BUILT BUSES, INC. ANY REPRODUCTION OR DISTRIBUTION OF THIS MATERIAL OR ANY PART WITHOUT WRITTEN PERMISSION OF THOMAS BUILT BUSES, INC. IS STRICTLY PROHIBITED. COPYRIGHT THOMAS BUILT BUSES, INC.

THOMAS BUILT BUSES, INC.
HIGH POINT, NC

9.7	TITLE	PLAN AND ELEVATION
7.1		BODY 340TS

GRN 05-23-23	BY T. Dean	SIZE	DWG. NO.
SCALE	3/8" = 12"	S	877267


MANUAL CHANGES

Model: Saf-T-Liner C2
Quote Number: 398085
Locality: KY




WHEEL	WHEEL	SPACER	WHEEL	THOMAS BUILT BUSES, INC.	
LEFT	28.6	27.4		HIGH POINT, NC	
LEFT	31.2	29.7	TITLE	PLAN AND ELEVATION	
RIGHT	28.6	27.1		BODY 340TS	
			GRN 08 23 23	BY T. Dean	SIZE
			SCALE	1" = 1'-0"	877267

ITEM # TH10
 PROTERRA
 EV BUS
 161 HP
 2500 PTS
 CAPACITY 72
 WHEEL BASE - 279

SEATING CAPACITY: 72 + DRIVER

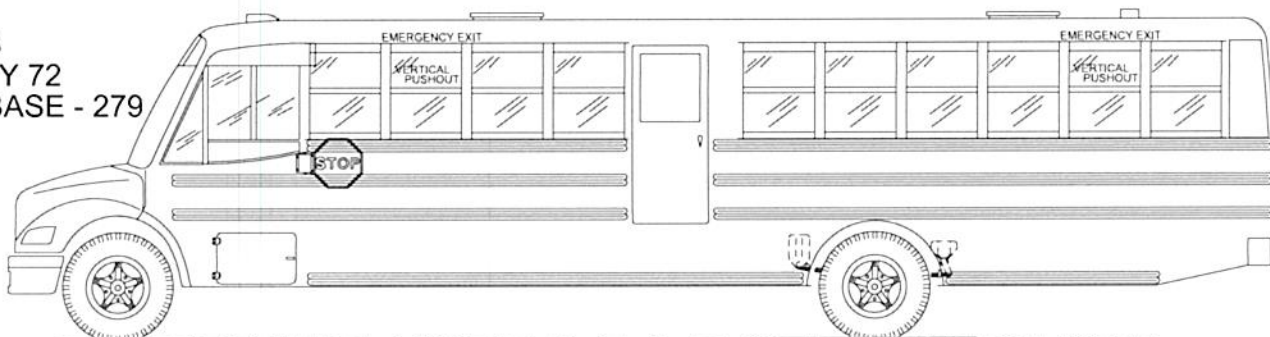

EV UNIT: NOTE S.T.A.R.S. LOCATIONS

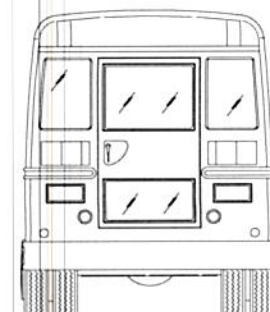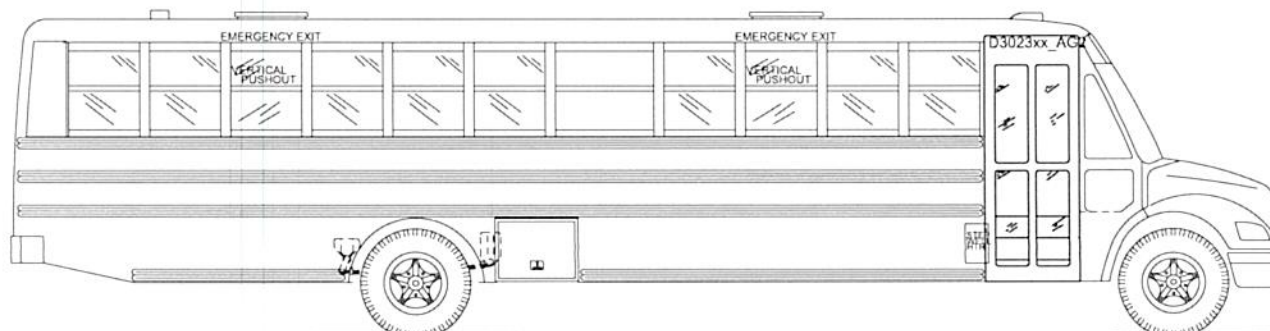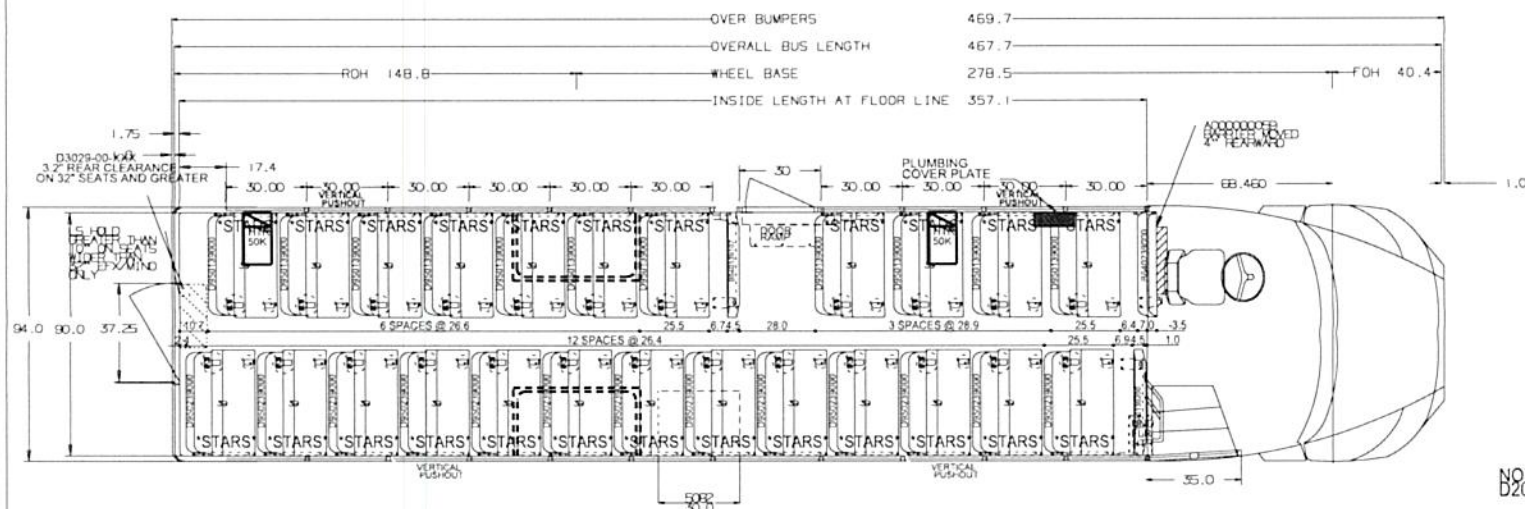

CAUTION - LEFT SIDE BARRIER IS NOT IN STANDARD LOCATION, SEE SEATING PLAN.

CAUTION - RIGHT SIDE BARRIER IS NOT IN STANDARD LOCATION, SEE SEATING PLAN.



NOTES
 D200000805 - LS DOOR LOC. NO 5 (10" REAR)

ALL DIMENSIONS ARE FOR REFERENCE ONLY

GENERAL NOTES

1. SOME ITEMS SUCH AS EXTERIOR BODY LUGGAGE, BARS, AND OTHER ITEMS ARE SHOWN IN ONE VIEW ONLY.
2. THIS DRAWING IS A REPRESENTATION ONLY AND MAY NOT BE USED FOR CONSTRUCTION.
3. THE SEATING PLAN IS A REPRESENTATION ONLY AND MAY NOT BE USED FOR CONSTRUCTION.
THIS DRAWING AND ALL INFORMATION PROVIDED WITH IT ARE THE PROPERTY OF THOMAS BUILT BUSES, INC. ANY REPRODUCTION OR DISTRIBUTION OF THIS MATERIAL ON ANY PART WITHOUT WRITTEN PERMISSION OF THOMAS BUILT BUSES, INC. IS STRICTLY PROHIBITED.

THOMAS BUILT BUSES, INC.

PLAN AND ELEVATION

BODY 340TS


DRN 262323 BY T. Sear DATE 11/15/15

SCALE 3/8"=12" S 877265


Program Version: 15.9.25.1

ITEM # TH11
CUMMINS
DIESEL
260 HP
3000 PTS
CAPACITY 78
WHEEL BASE - 212



SEATING CAPACITY: 78 + DRIVER

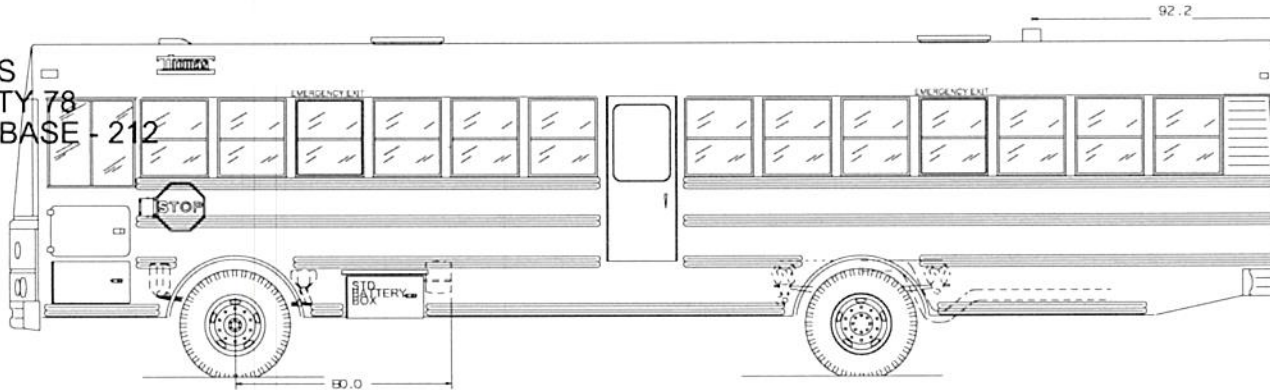

EQUIPPED WITH 23K SUSPENSION

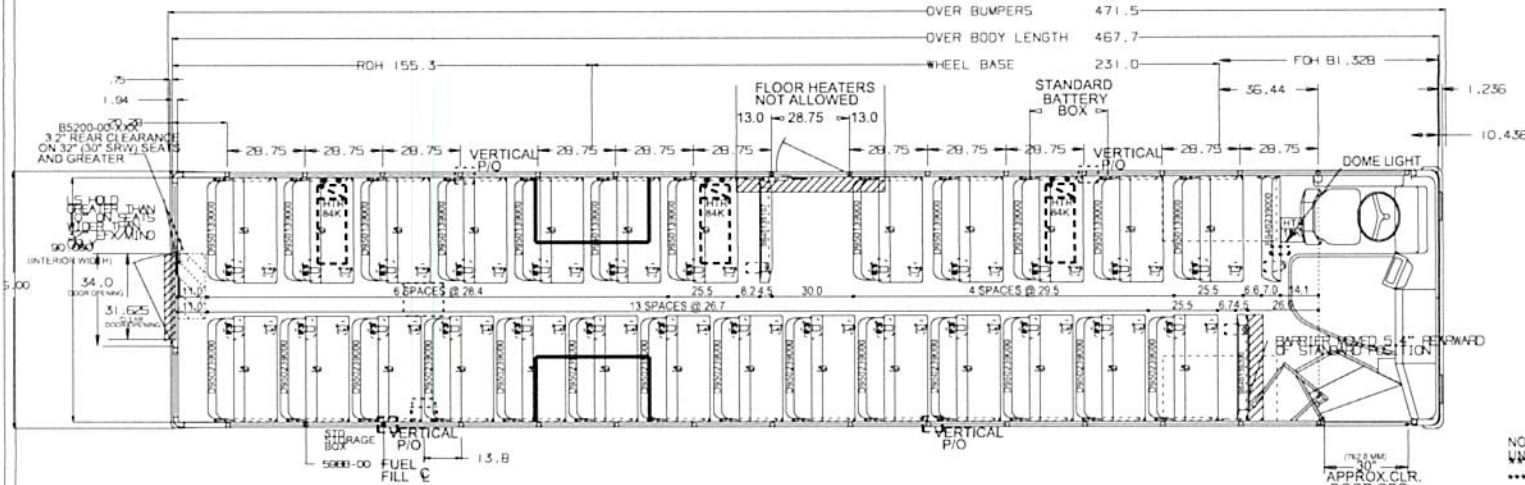


COLORADO RACKING UNIT

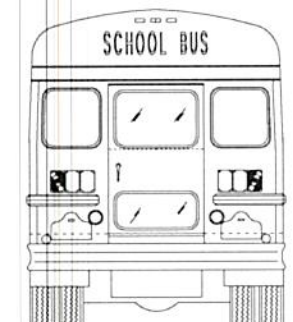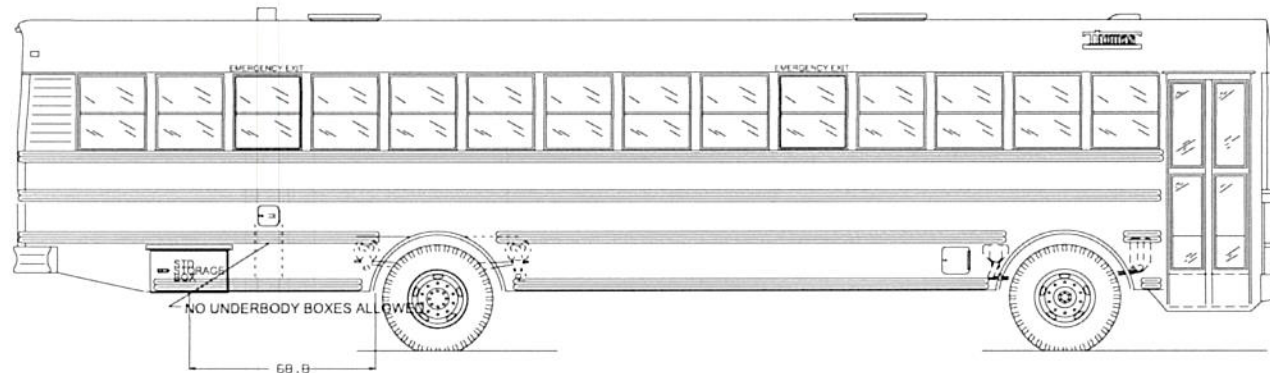

CAUTION - LEFT SIDE BARRIER IS NOT IN STANDARD LOCATION. SEE SEATING PLAN.

CAUTION - RIGHT SIDE BARRIER IS NOT IN STANDARD LOCATION. SEE SEATING PLAN.

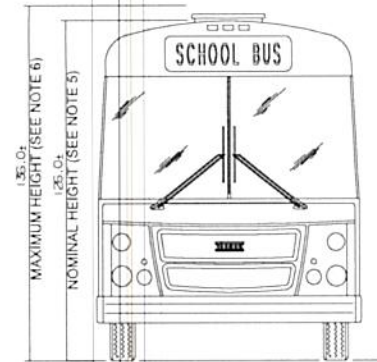

NOTES:
UNIT EQUIPPED WITH PLYWOOD FLOOR
23K REAR SUSPENSION

ALL DIMENSIONS ARE FOR REFERENCE ONLY

GENERAL NOTES

1. SOME ITEMS, SUCH AS CY MIRRORS, BODY LUGGAGE RACKS, AND OTHER ITEMS, ARE SHOWN IN ONE VIEW OR THE OTHER.
2. THIS DRAWING IS A REPRESENTATION ONLY AND MAY NOT HAVE ALL ITEMS REQUIRED.
3. THE DRAWING IS A REPRESENTATION ONLY AND MAY NOT HAVE ALL ITEMS REQUIRED.
THIS DRAWING AND ALL INFORMATION PROVIDED WITH IT ARE THE PROPERTY OF THOMAS BUILT BUSES, INC. ANY REPRODUCTION OR DISTRIBUTION OF THIS MATERIAL OR ANY PART THEREOF WITHOUT THE WRITTEN PERMISSION OF THOMAS BUILT BUSES, INC. IS STRICTLY PROHIBITED.


THOMAS BUILT BUSES, INC.

TITLE PLAN AND ELEVATION
BODY 1408S

DRW 01-10-22 BY T. Dear
SCALE 3/8"=12"


787253

SEATING CAPACITY: 78 + DRIVER

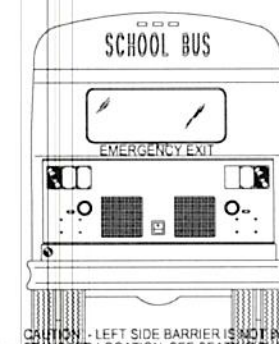


CAUTION - LEFT SIDE BARRIER IS NOT IN STANDARD LOCATION. SEE SEATING PLAN.

CAUTION! - RIGHT SIDE BARRIER IS NOT IN STANDARD LOCATION. SEE SEATING PLAN

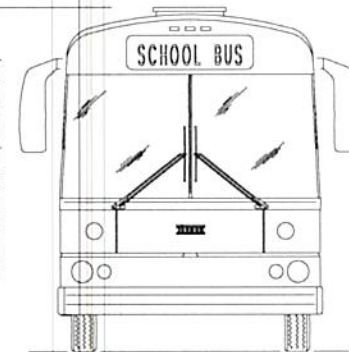

NOTES:
UNIT EQUIPPED WITH PLYWOOD FLOOR

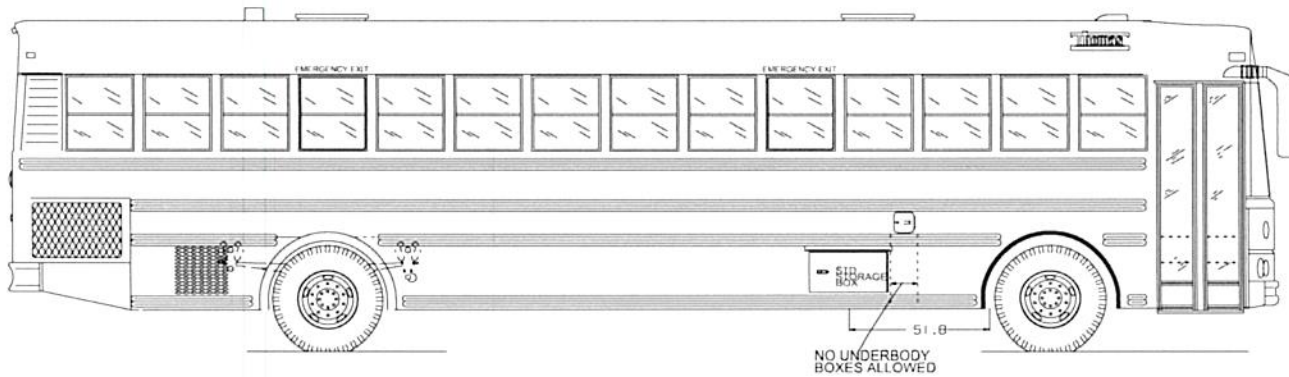

NO UNDERBODY
BOXES ALLOWED

ALL DIMENSIONS ARE
FOR REFERENCE ONLY

GENERAL NOTES

- GENERAL NOTES**
1. SOME ITEMS, SUCH AS CY MIRRORS, ROOF LUGGAGE RACKS AND OTHER ITEMS ARE SHOWN IN GREY LINE ONLY FOR CLARITY.
 2. THIS DRAWING IS A REPRESENTATION ONLY AND MAY NOT BE USED FOR CONSTRUCTION PURPOSES. PLEASE REFER TO ORIGIN.
 3. 1. MAXIMUM HEIGHT BASED ON BOTTOM OF BUS OR BOTTOM OF UNDERBODY COMPARTMENTS AND GROUND WILL VARY ACCORDING TO RISE, SIZE, BUS LOAD AND ROAD SURFACE TYPE.
 4. THE MAXIMUM WIDTH AT BELT LINE OVER GUARD RAILS IS.
 5. THE MAXIMUM BUS HEIGHT IS BASED ON A STANDARD BODY AND LARGEST SIZE TIRES.
 6. THE MAXIMUM CLEARANCE IS BASED ON BODY WITH OPTIONS SUCH AS AC LINES, STROBE LIGHT, LARGEST SUSPENSION ETC.
 7. THE PROPOSED CLEARANCE DOES NOT TAKE INTO ACCOUNT OPTIONS THAT MAY ADD TO THE TOTAL LENGTH OF THE BUS, SUCH AS MIRRORS, LIGHTS AND OTHERS.

THIS DRAWING AND ALL INFORMATION PROVIDED WITH IT ARE THE PROPERTY OF THOMAS BUILT BUSES, INC. ANY REPRODUCTION OR DISTRIBUTION OF THIS MATERIAL OR ANY PART WITHOUT WRITTEN PERMISSION OF THOMAS BUILT BUSES, INC. IS STRICTLY PROHIBITED.

Model: Saf-T-Liner HDX
Quote Number: 398076
Locality: KY

THOMAS BUILT BUSES, INC.
JACKSONVILLE, NC


8	TITLE	PLAN AND ELEVATION
2		BODY 140YS

SIDE	ROW	SPACING	VELOCITY
LEFT		29.8	28
LEFT		26.3	24
RIGHT		27.7	26

QTN 25-24-23	BY T. Dean	SIZE	DWG. NO.
SCALE	3/8"=12"	S	877252

19

SEATING CAPACITY: 84 + DRIVER

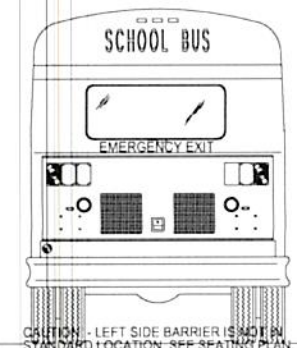


CAUTION - LEFT SIDE BARRIER IS NOT IN STANDARD LOCATION, SEE SEATING PLAN.

CAUTION! - RIGHT SIDE BARRIER IS NOT IN STANDARD LOCATION. SEE SEATING PLAN.



NOTES:
UNIT EQUIPPED WITH PLYWOOD FLOOR

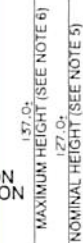

ALL DIMENSIONS ARE
FOR REFERENCE ONLY

1. SPARK ITEMS, SUCH AS CUMMULATORS, ROOF LUGGAGE, RACKS, AND OTHER ITEMS, ARE SHOWN IN ONE VIEW ONLY.
2. THIS DRAWING IS A REPRESENTATION ONLY AND MAY NOT BE USED FOR CONSTRUCTION.
3. PLEASE REFER TO CORDS.
4. THE CLEARANCE BETWEEN BOTTOM OF BUS OR BOTTOM OF CARGO HOOD AND GROUND WILL VARY ACCORDING TO THE SIZE, BUS LOAD AND TERRAIN TYPE.
5. THE MAXIMUM WIDTH AT BELT LINE OVER GUARD RAIL.
6. THE MINIMUM BUS HEIGHT IS BASED ON A STANDARD 6' TALL PERSON.
7. THE MAXIMUM BUS HEIGHT IS BASED ON BODY WITH OPTICS SUCH AS A.C. UNIT, STROBE LIGHT.
8. VEHICLE BLINDSPOT (ZONE) WHICH DOES NOT TAKE INTO ACCOUNT THE HEIGHT OF THE DRIVER'S EYES, THE LENGTH OF THE BUS, SUCH AS MIRRORS, LIGHTS AND OTHER ACCESSORIES.

THIS DRAWING AND ALL INFORMATION PROVIDED WITH IT ARE THE PROPERTY OF THOMAS BUILT BUSES, INC. ANY REPRODUCTION OR DISTRIBUTION OF THIS MATERIAL OR ANY PART, WITHOUT WRITTEN PERMISSION OF THOMAS BUILT BUSES, INC. IS STRICTLY PROHIBITED.
COPYRIGHT THOMAS BUILT BUSES, INC.

THOMAS BUILT BUSES, INC
HIGH POINT NC

3	TITLE	PLAN AND ELEVATION
0		BODY 141YS

DRN 05-24-23	BY T. Dean	SIZE	DWG. NO.
SCALE	3/8" = 12"	S	877251

20

Program Version: 10.6.20.1

